
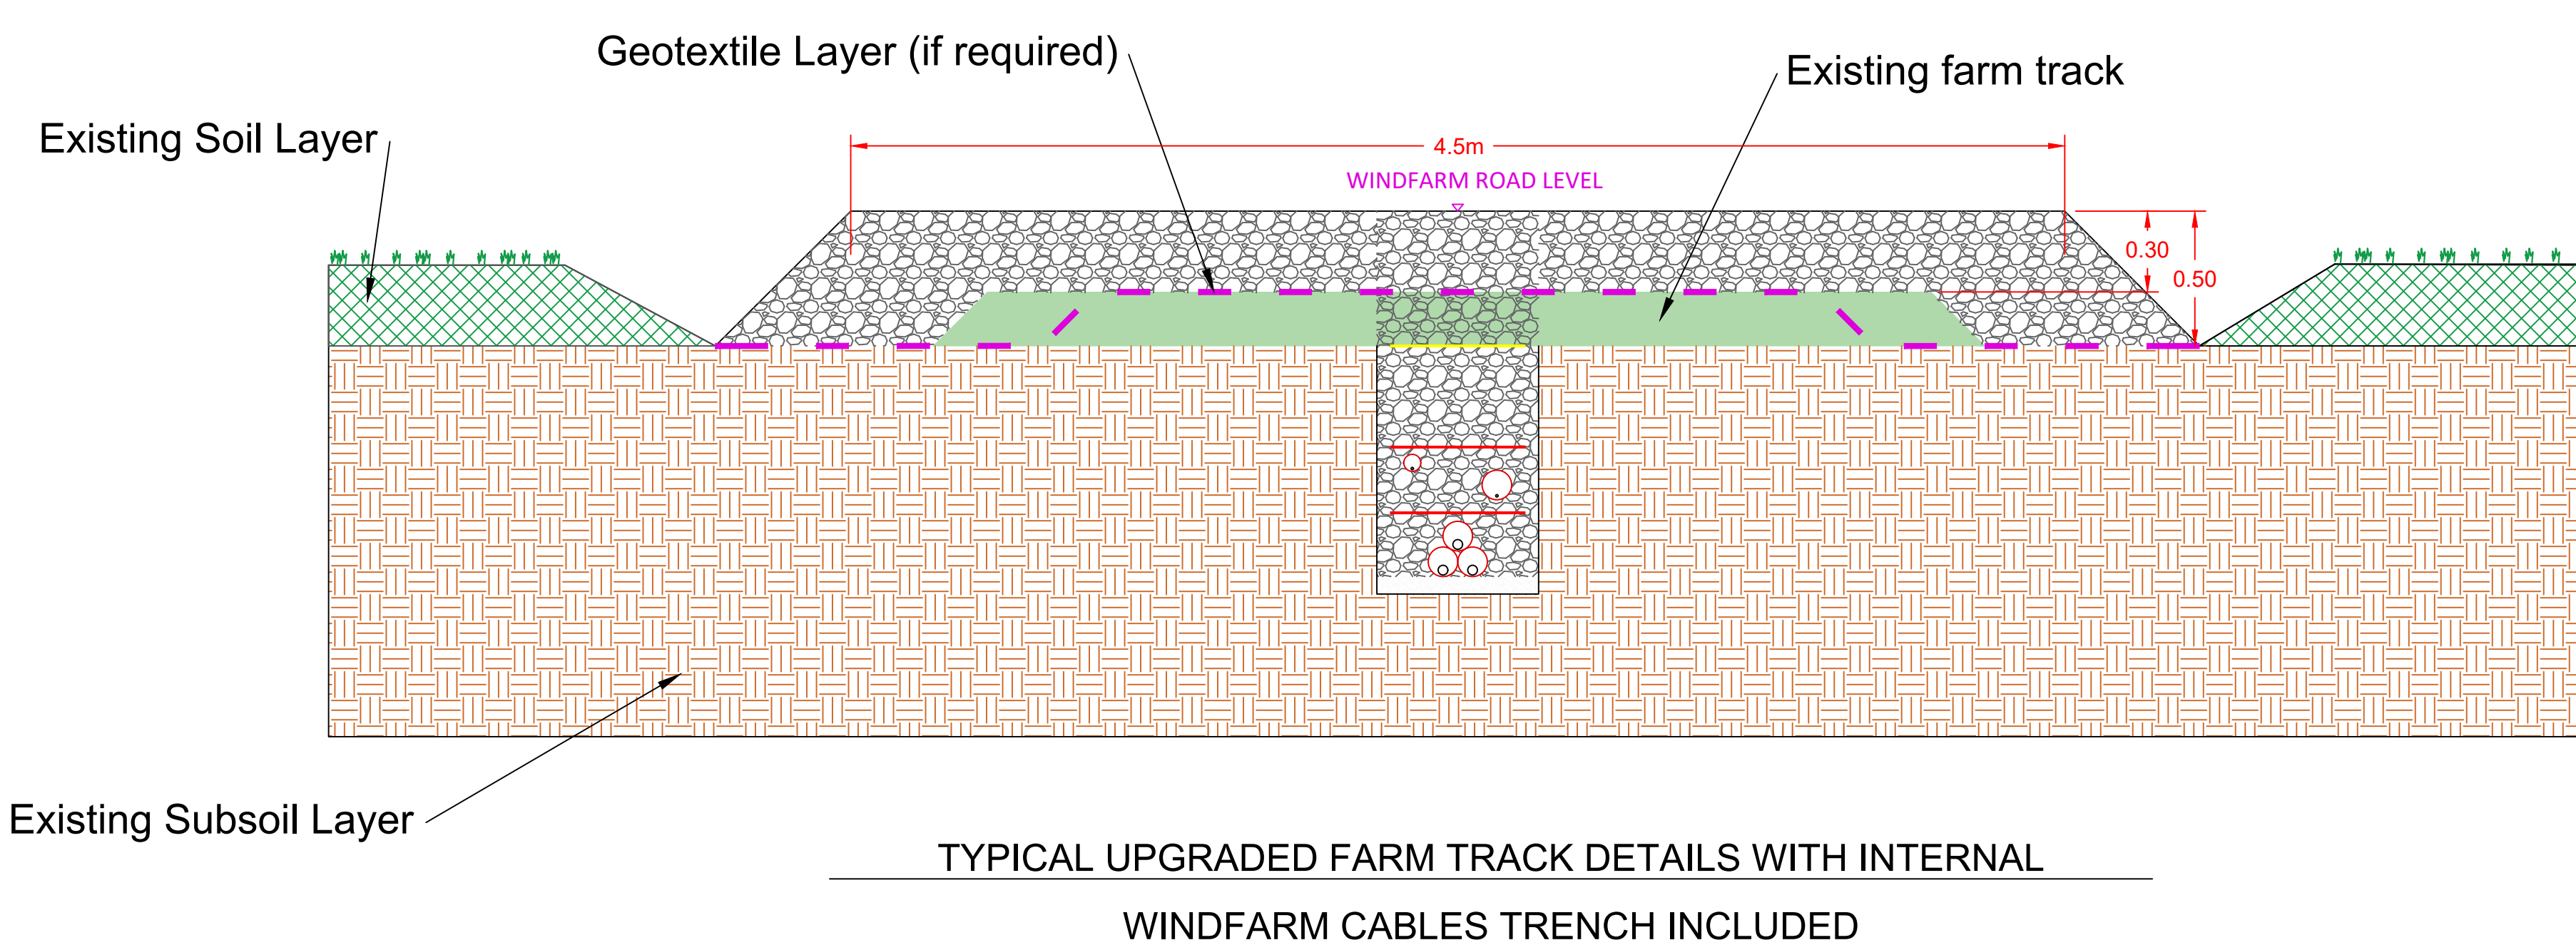


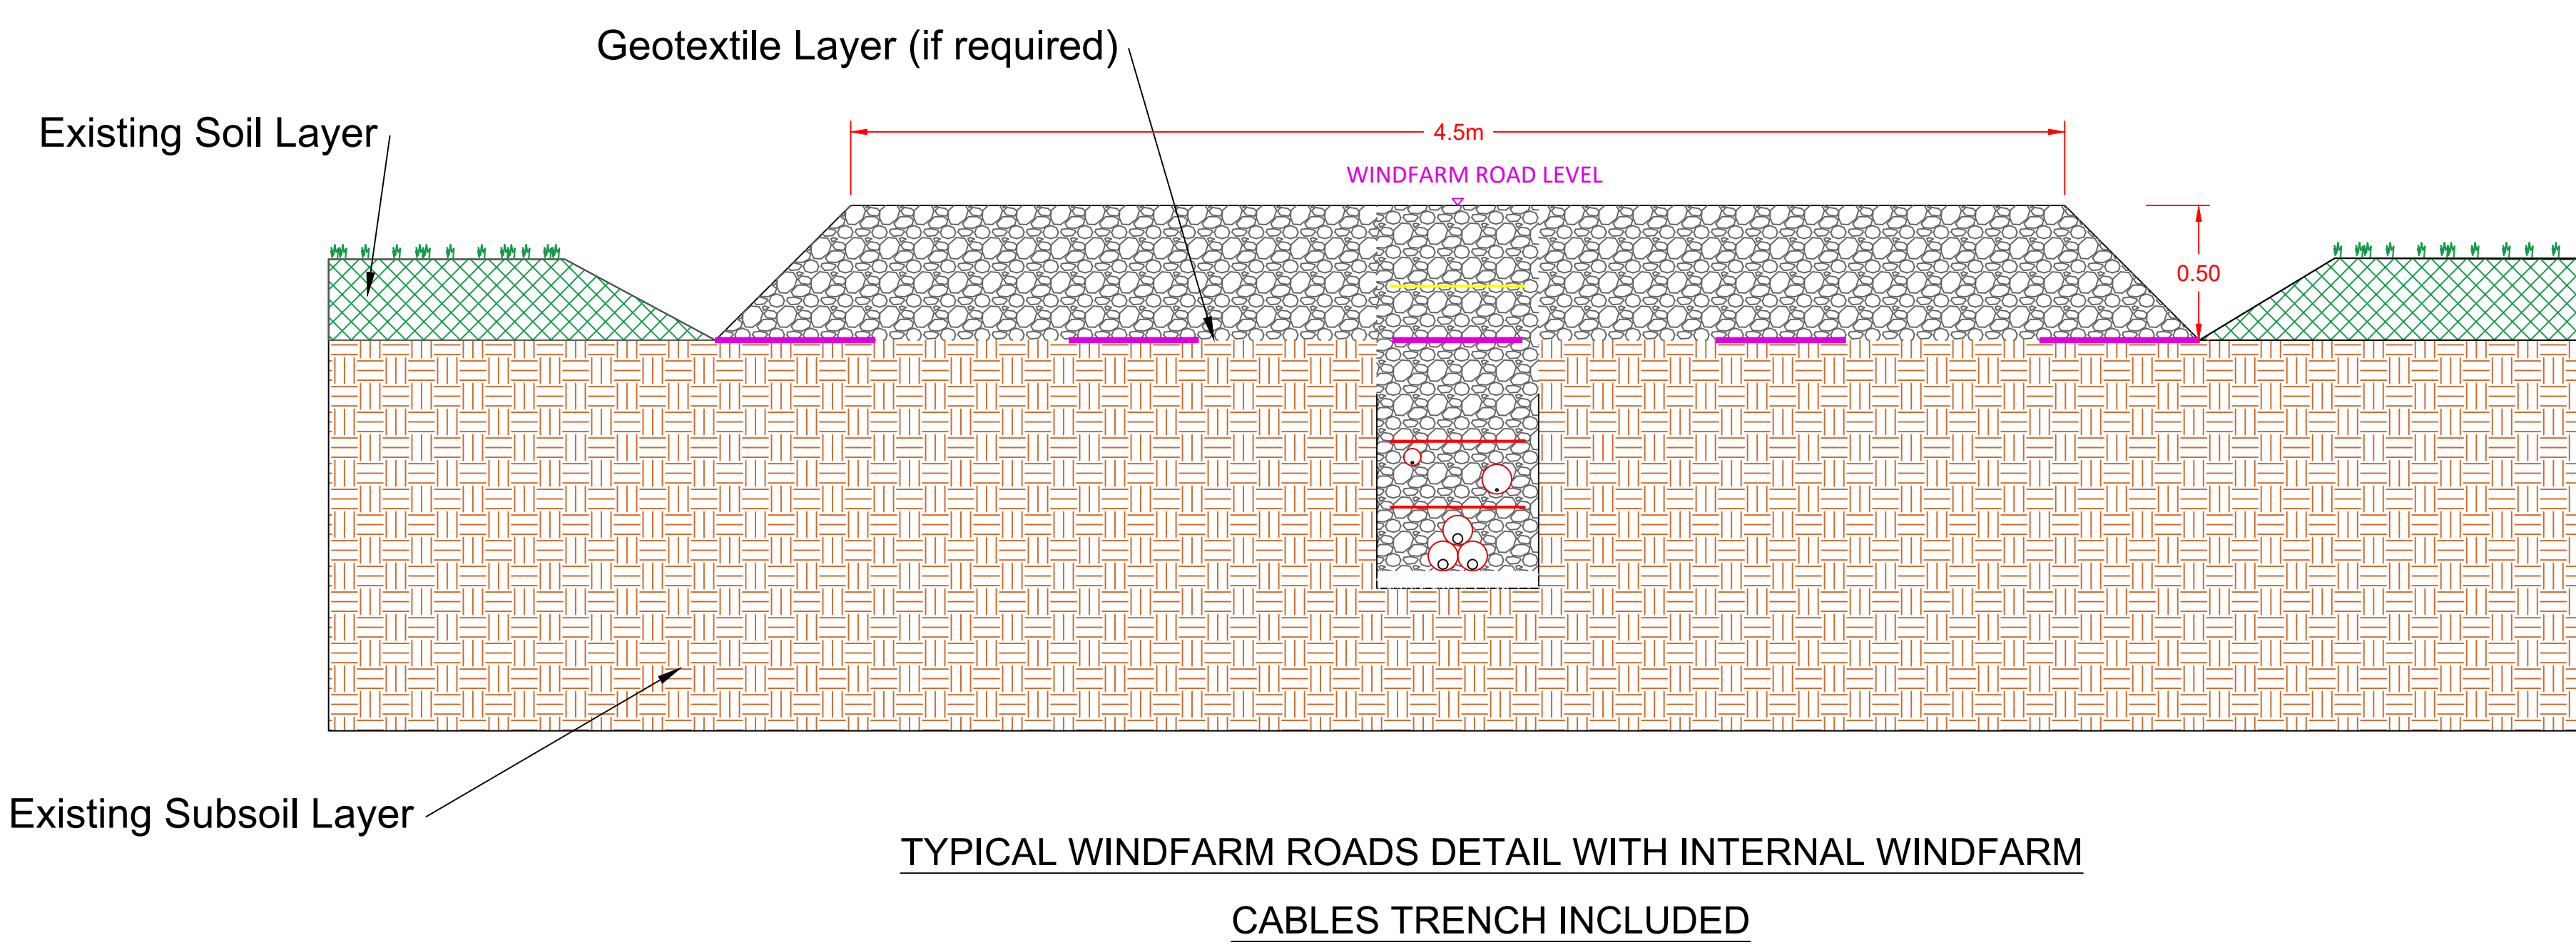

Note:
Cut and Fill areas will be sloped at ratio of 1(v):1.5(h)


All dimensions shown in meters

Project: Gathabawn Windfarm

Drawing Title: Windfarm Roads and Internal Windfarm Cable Details

Drawing Number: GWF-07

Sheet Size: A1	Scale: 1 : 20
Drawn by: Aoife Butler	Checked by: Conor Brett
Date produced: 26 September 2026	

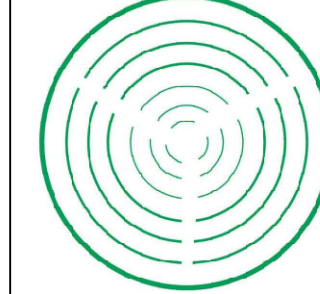

Aoife Butler
Ecopower Limited
Zetec House, Purcellsinch IDA Business Park
Dublin Road, Kilkenny - R95 WV80
Landline - 056-7750140

ECOPOWER

