


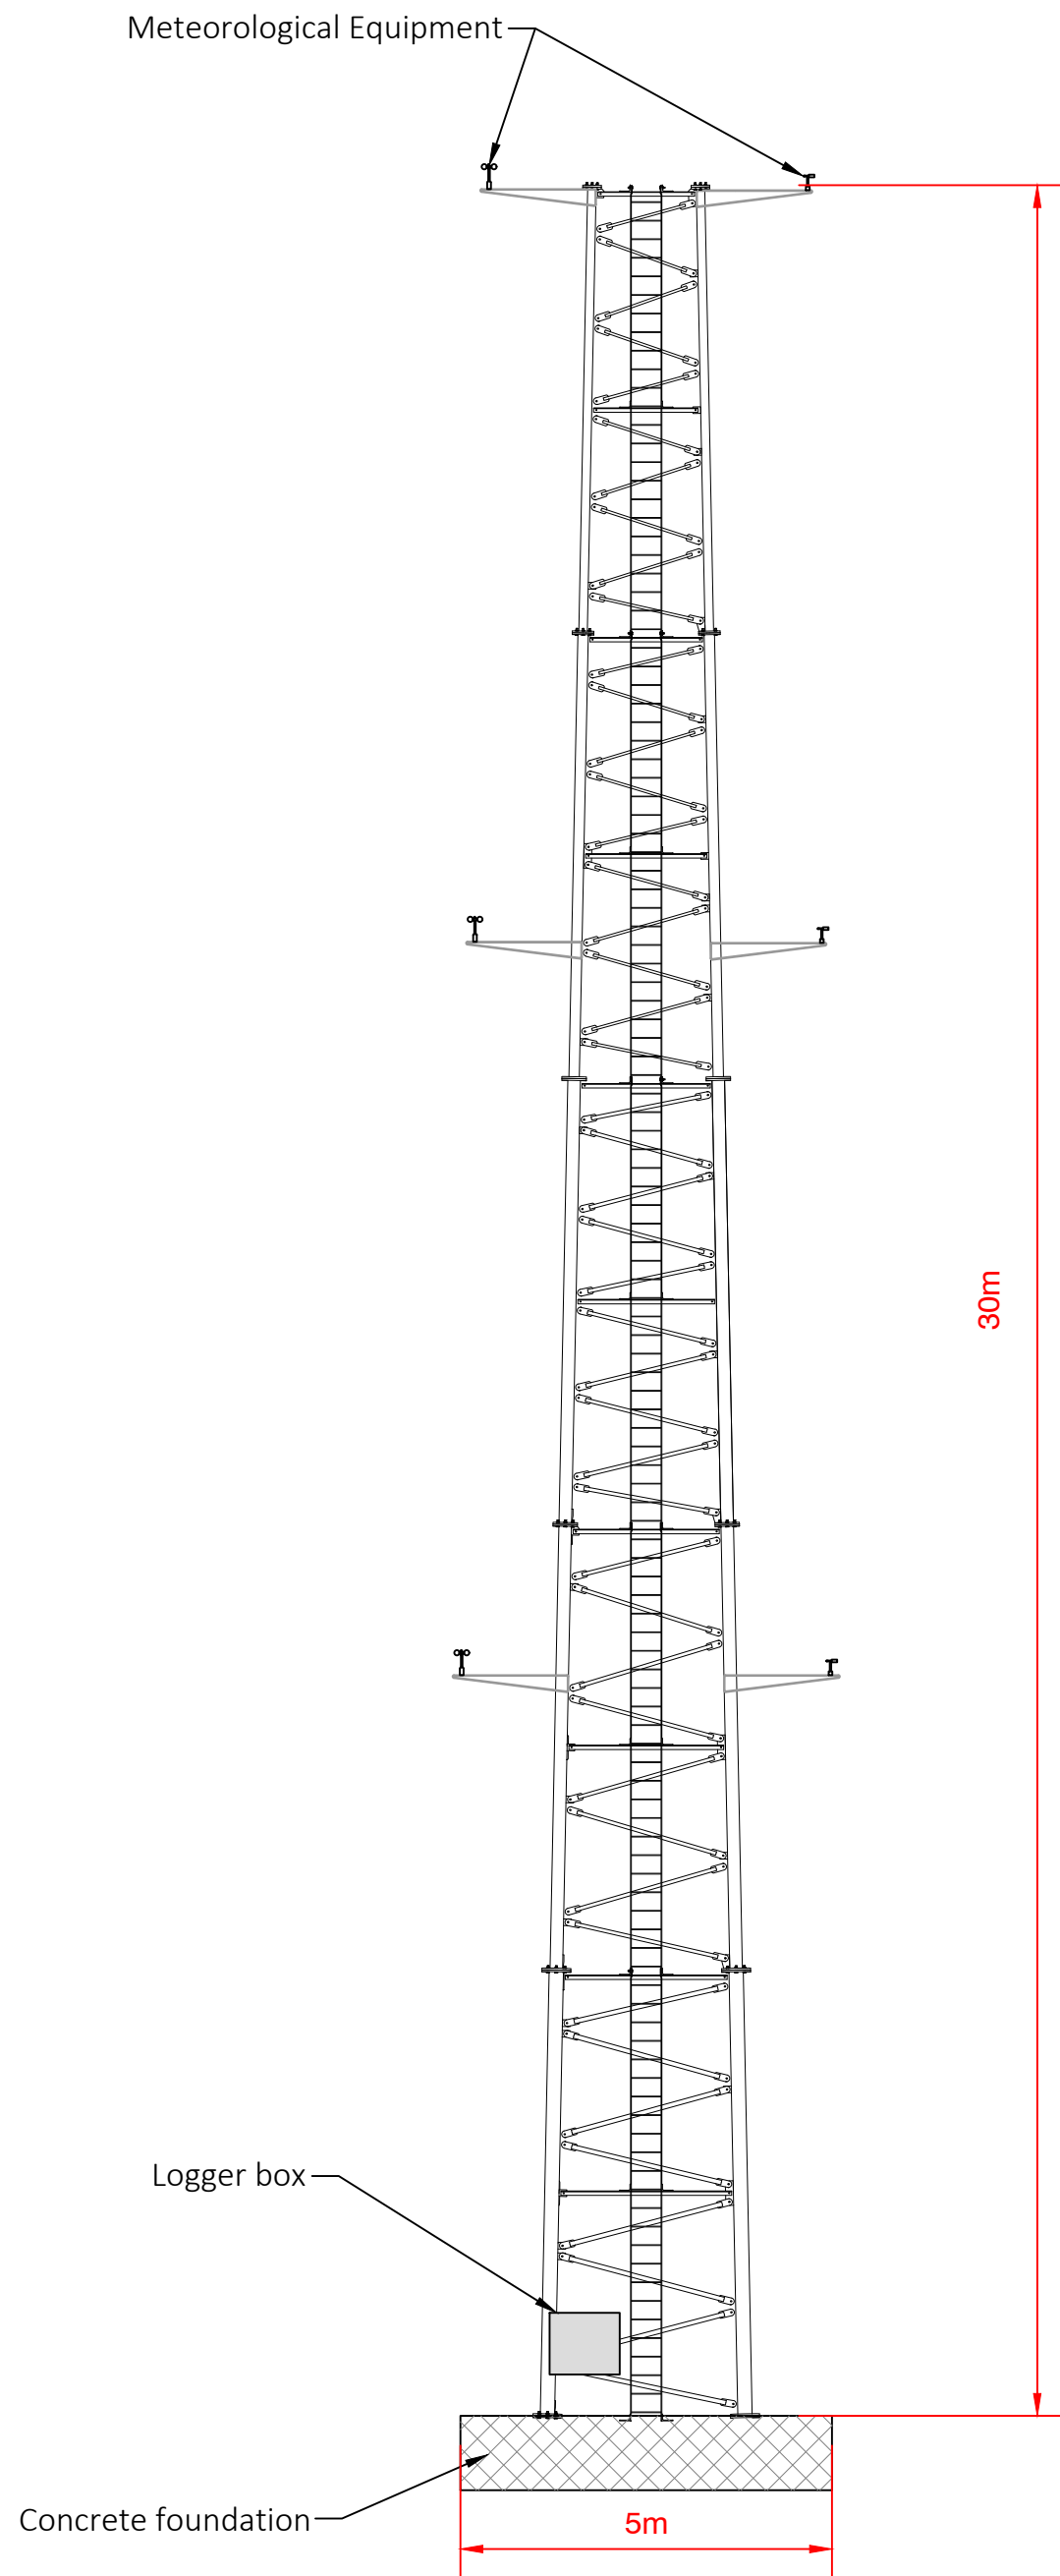

Dimensions shown in meters

Project: Gathabawn Windfarm

Drawing Title: Met Mast Elevation

Drawing Number: GWF-09

Sheet Size:	A3	Scale:	1:100
Drawn by:	Aoife Butler	Checked by:	Conor Brett
		Date produced:	26 September 2026



Aoife Butler
Ecopower Limited
Zetec House, Parcellsinch IDA Business Park
Dublin Road, Kilkenny - R95 WV80
Landline - 056-7750140

ECOPOWER