




Turbine T5
hardstand

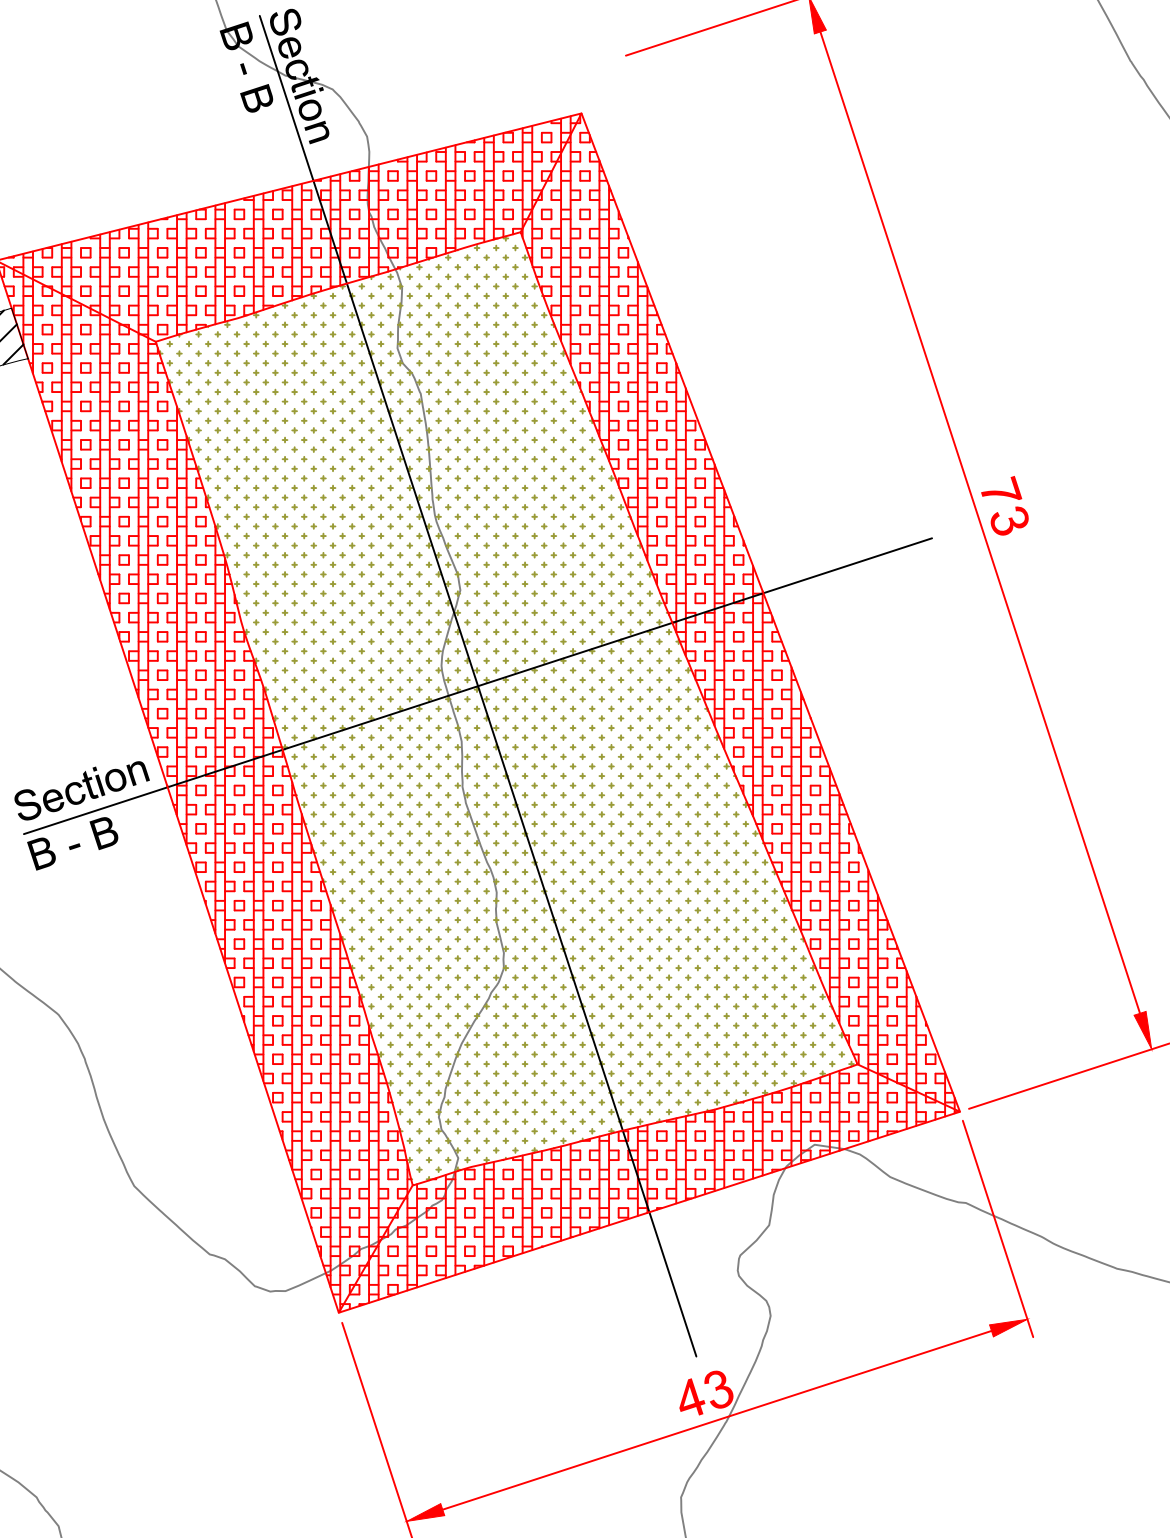


Plan View of Borrow Pit No.1

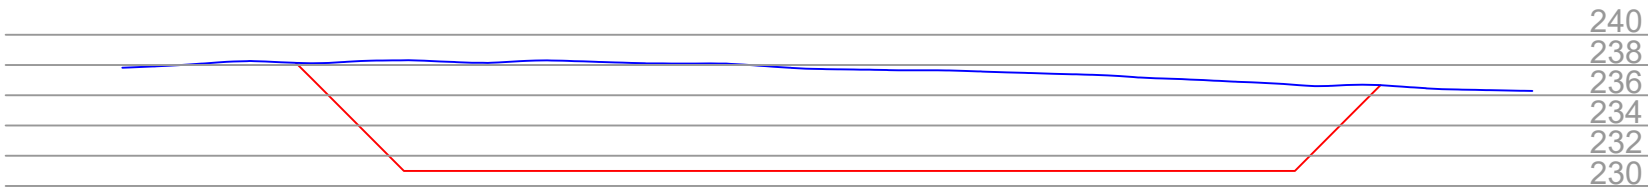

Borrow Pit No.1
Cross Section A - A

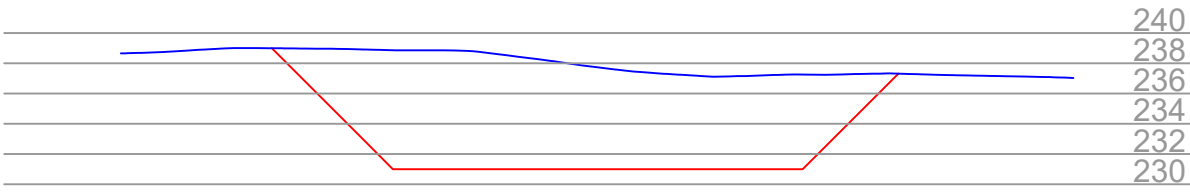

Borrow Pit No.1
Cross Section B - B

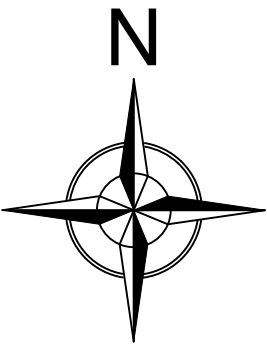

Dimensions shown in meters

Maps Printed under Ordnance Survey Ireland Licence CYAL50556753
© Ordnance Survey Ireland/Government of Ireland

Project:

Gathabawn Windfarm

Drawing Title:

Borrow Pit No.1 Details

Drawing Number: GWF-11.1

Sheet Size:

A1

Scale:

1 : 500

Drawn by:


Aoife Butler

Checked by:

Conor Brett

Date produced:

26 September 2026

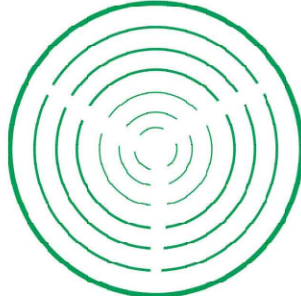

Aoife Butler
Ecopower Limited
Zetec House, Purcellsinch IDA Business Park
Dublin Road, Kilkenny - R95 WV80

Landline - 056-7750140

ECOPOWER