

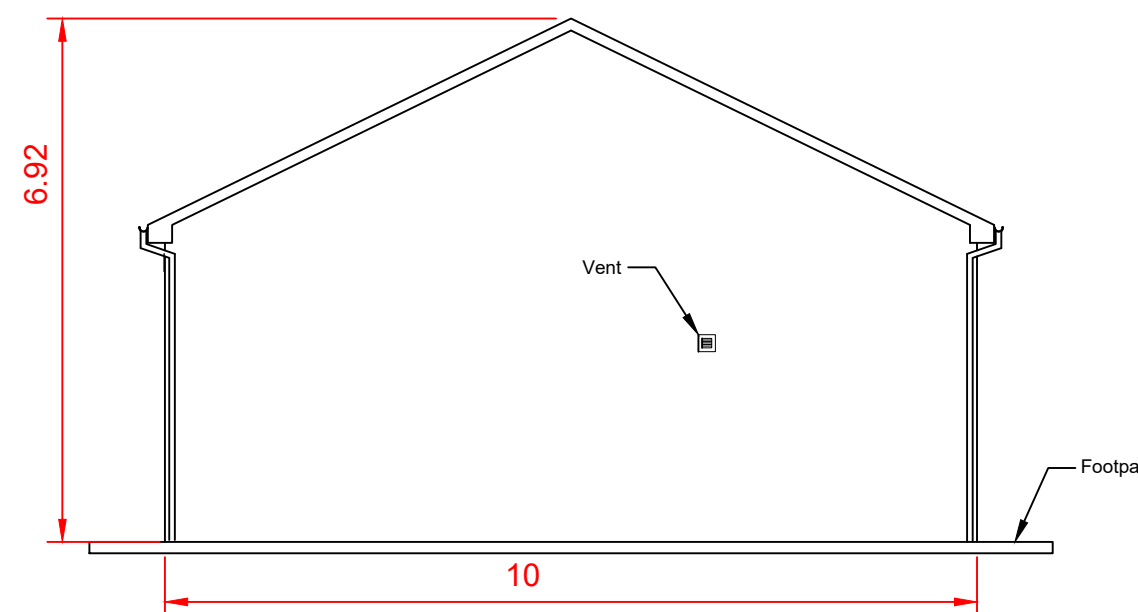
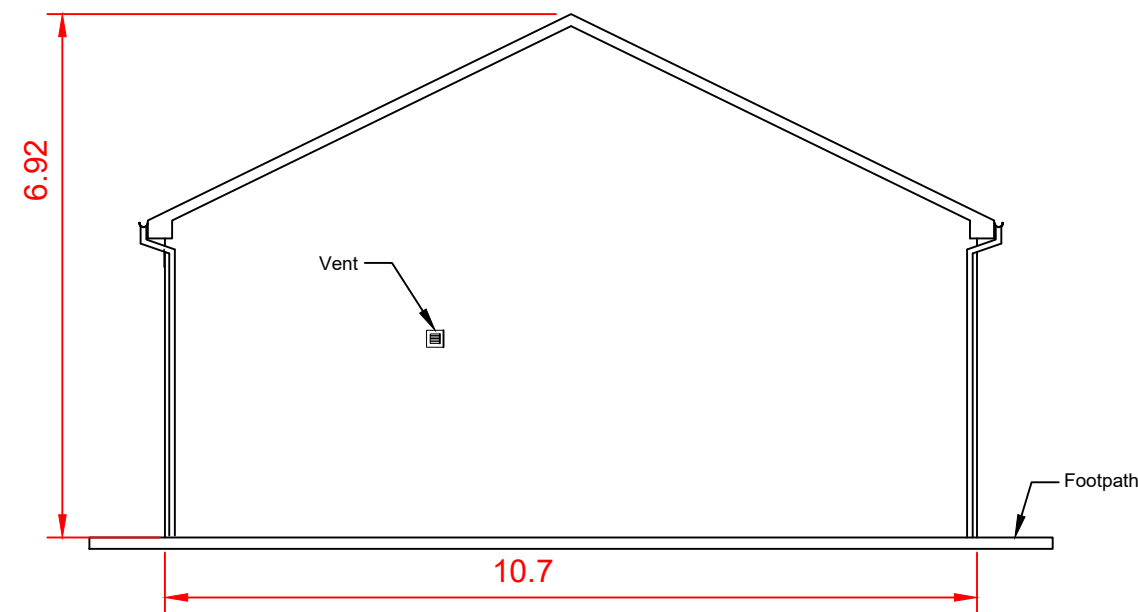
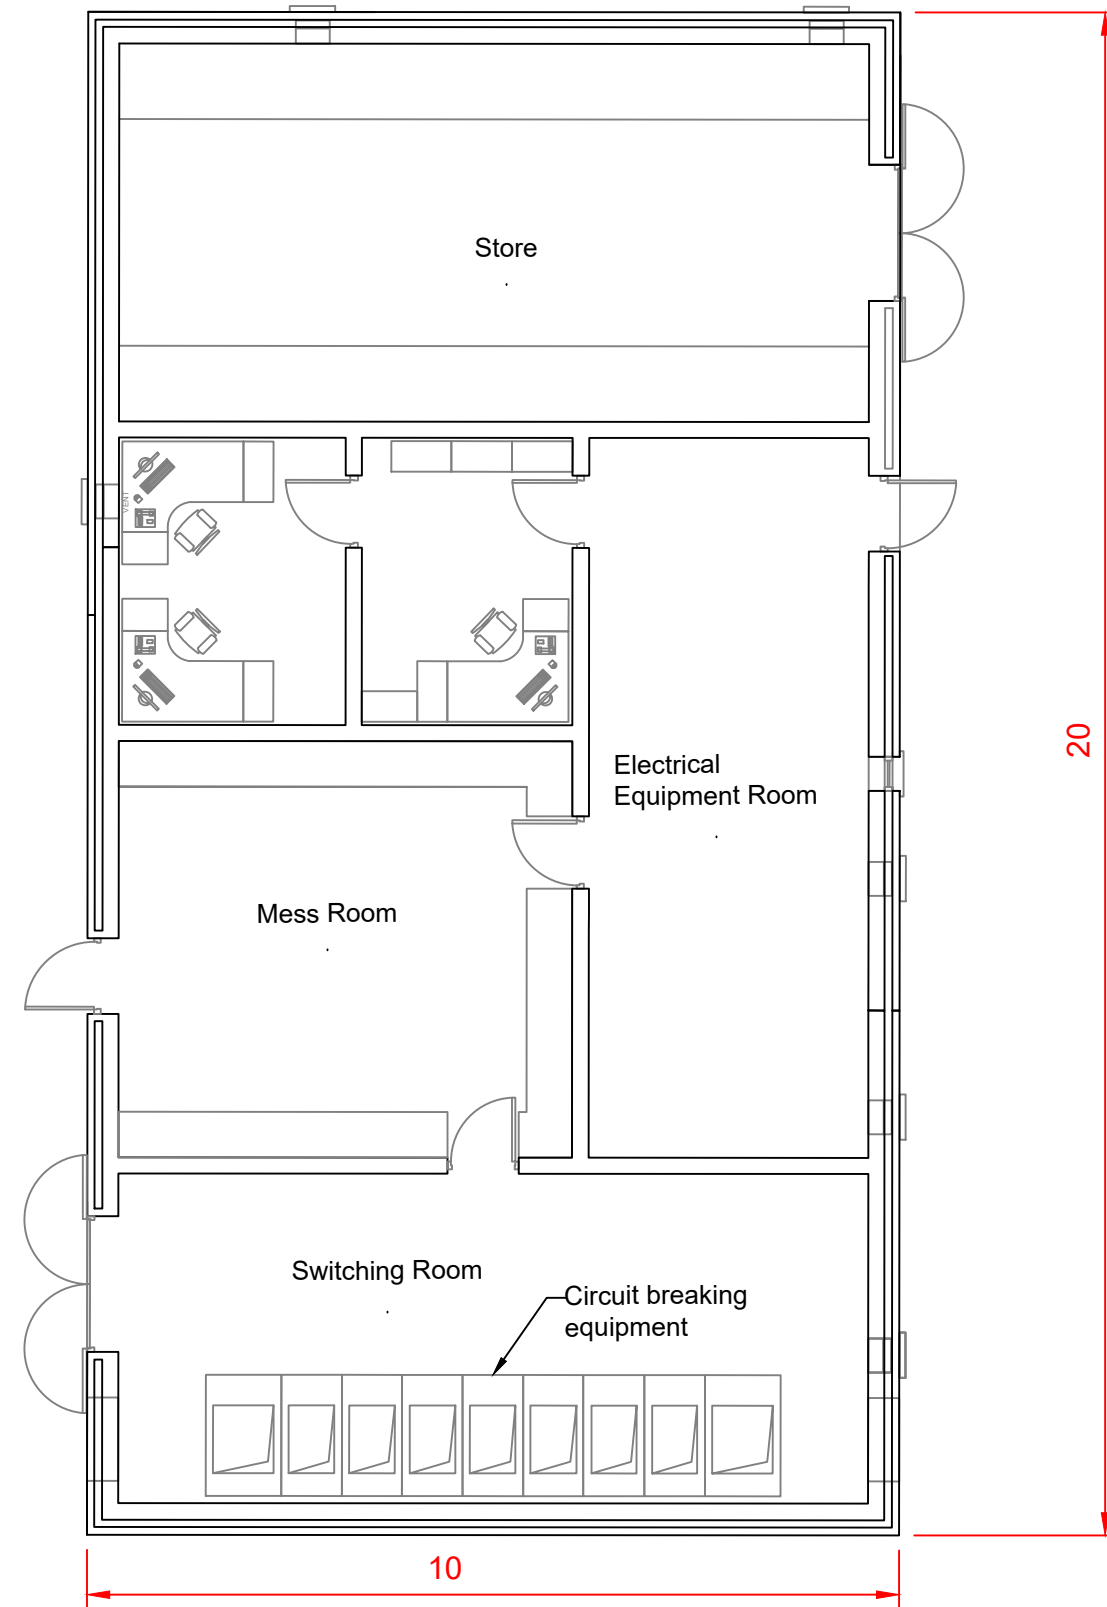


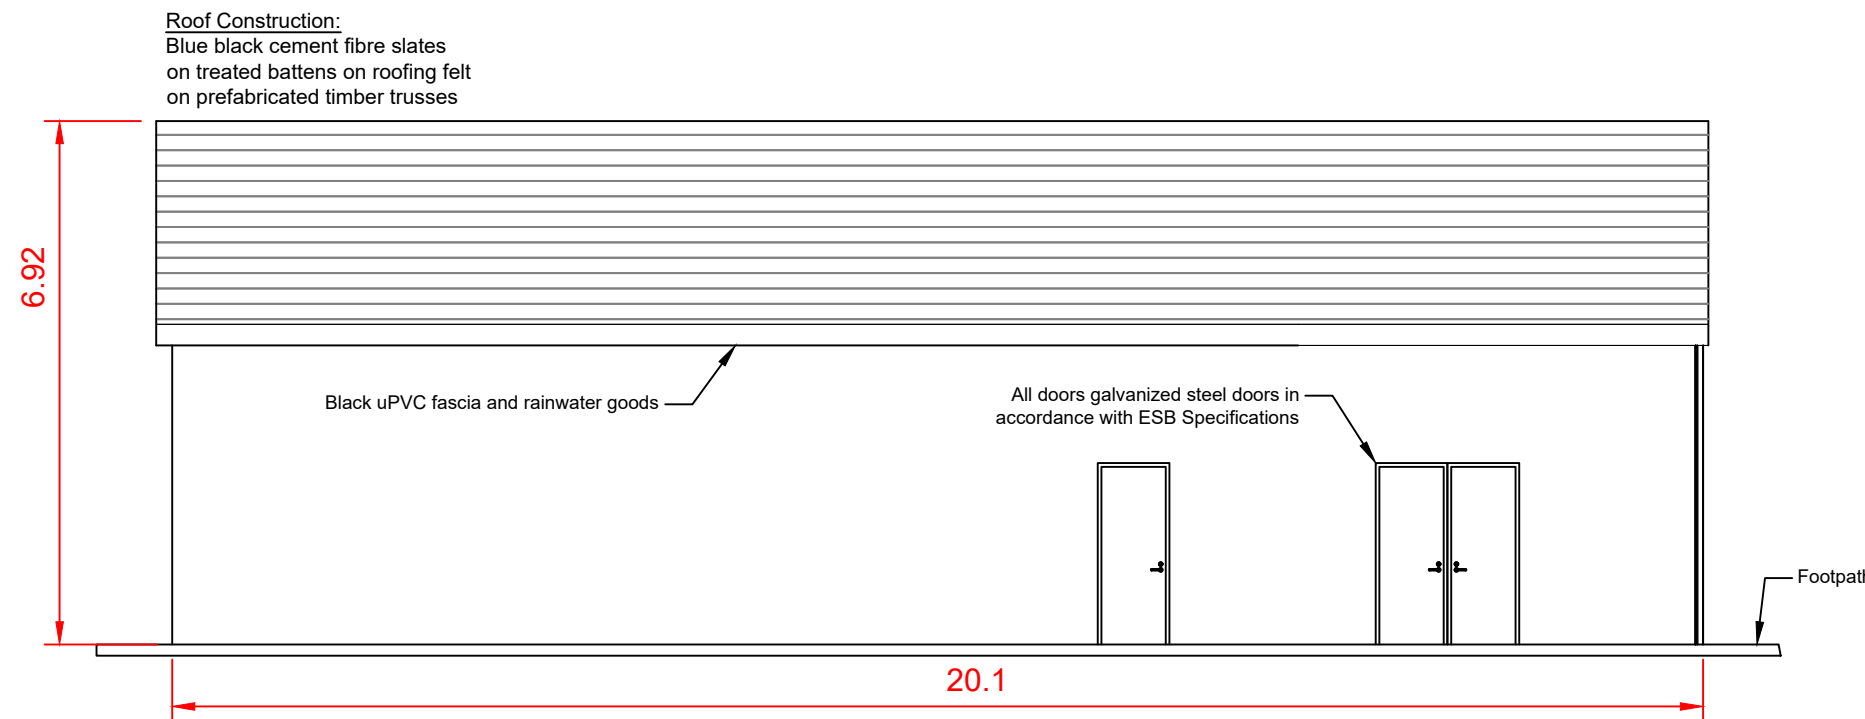

Roof Construction:
Blue black cement fibre slates
on treated battens on roofing felt
on prefabricated timber trusses

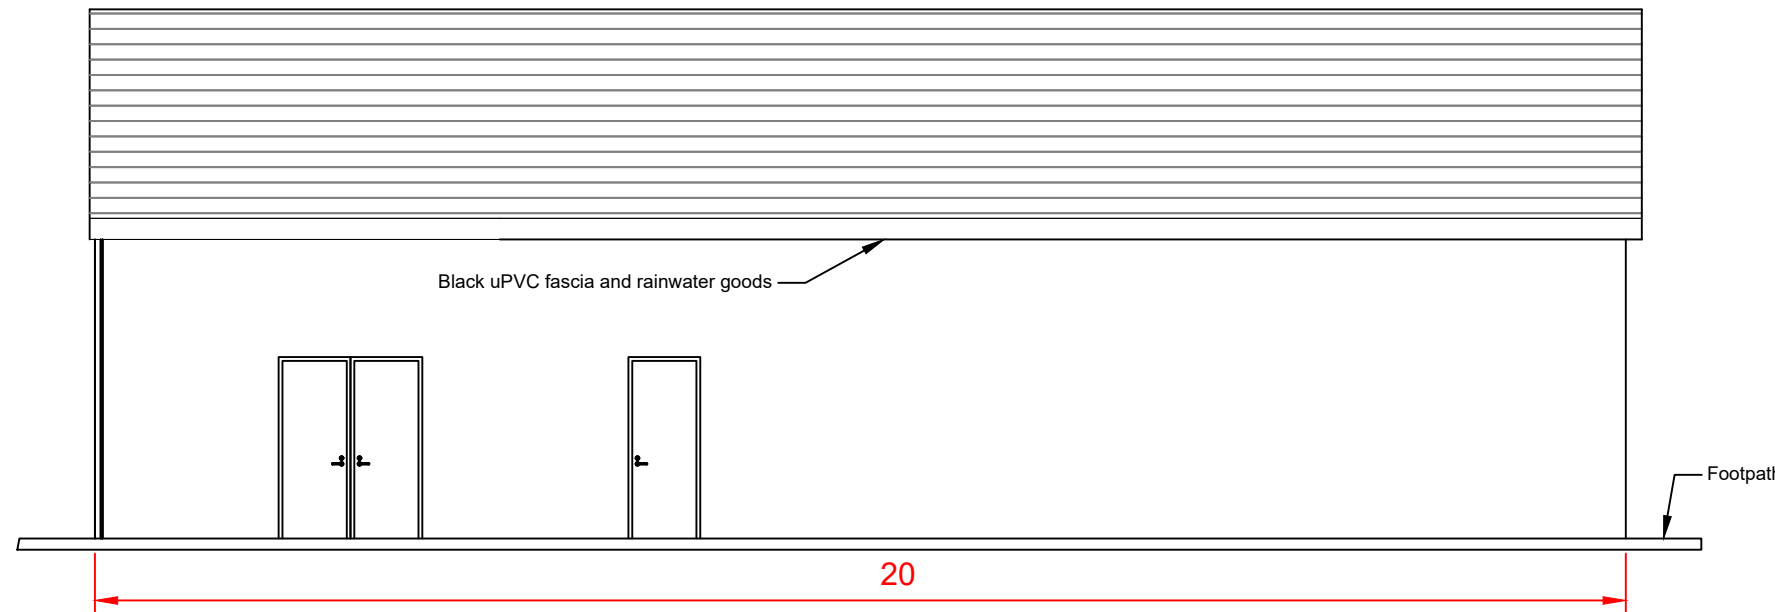

Plan View


- Note:
1. Dimensions shown in meters
 2. Final Specifications of Building and Electrical Equipment is to be as per ESB Specifications

Project: Gathabawn Windfarm

Drawing Title: Windfarm Control Building

Drawing Number: GWF-12

Sheet Size:	A1	Scale:	1 : 100
Drawn by:	Aoife Butler	Checked by:	Conor Brett
		Date produced:	26 September 2026

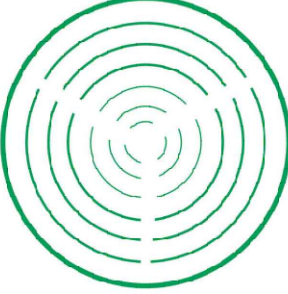

Aoife Butler
Ecopower Limited
Zetec House, Purcellsinch IDA Business Park
Dublin Road, Kilkenny - R95 WV80
Landline - 056-7750140

ECOPOWER