




PHOTO 2



PHOTO 1

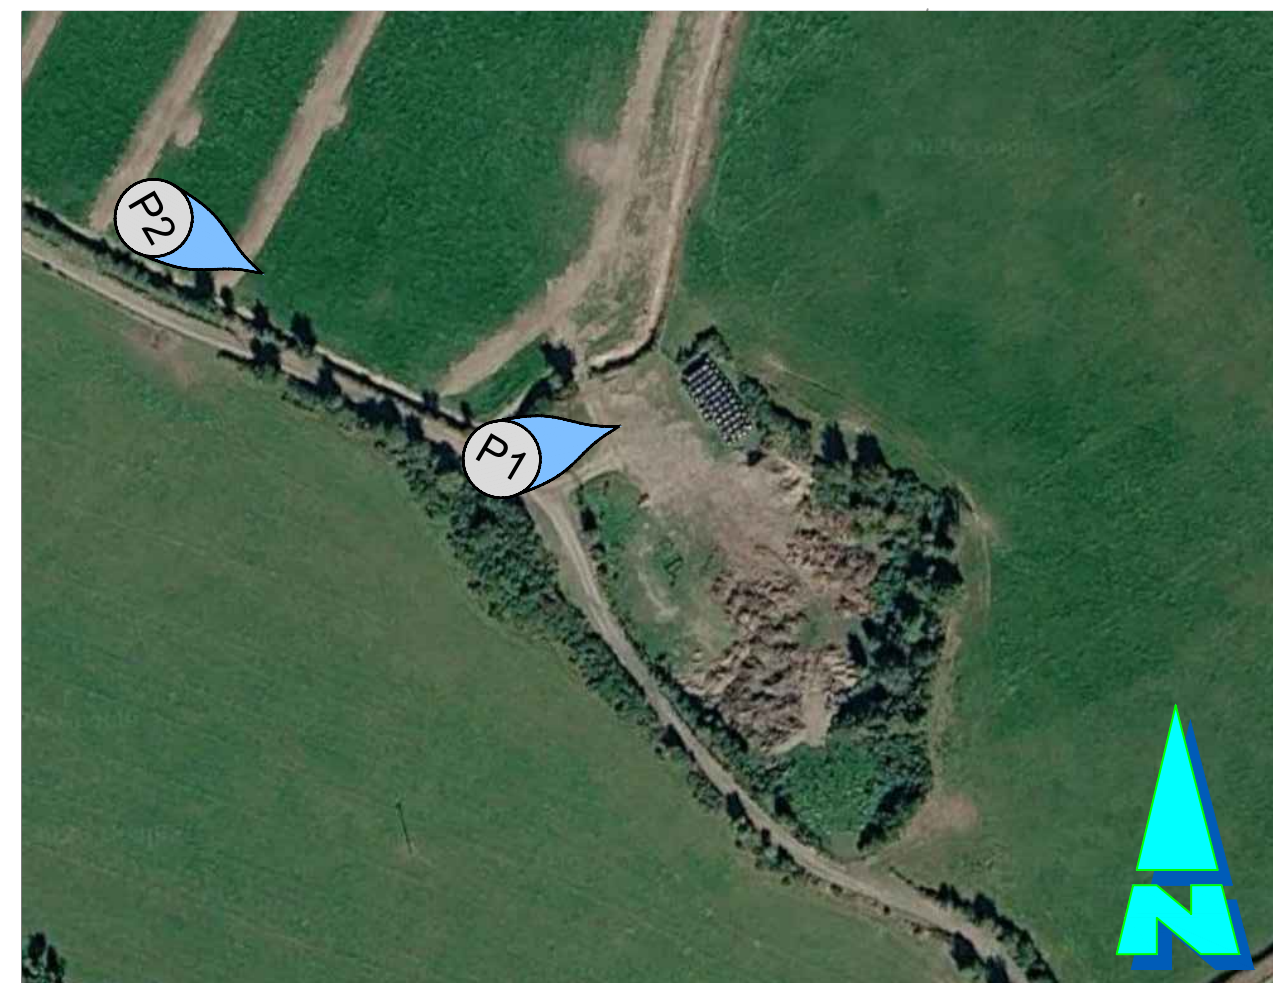

AERIAL VIEW

Note: Dimensions in meters

EXISTING HEDGE/ROW TO BE REALIGNED TO PROVIDE AN UNOBSTRUCTED LINE OF VISIBILITY

LINE OF SIGHT

Maps Printed under Ordnance Survey Ireland Licence No.CYAL50556753
© Ordnance Survey Ireland/Government of Ireland
OSI Sheet(s): 4464

Project: Gathabawn Windfarm

Drawing Title: Site Entrance No.5

Drawing Number: GWF-13.5

Sheet Size: A1 Scale: 1:250

Drawn by: Aoife Butler Checked by: Conor Brett Date produced: 26 September 2026

Aoife Butler
Ecopower Limited
Zetec House, Purcellstown IDA Business Park
Dublin Road, Kilkenny - R95 WV80
Landline - 056-7750140

ECOPOWER