



T8

SITE ENTRANCE NO.7


Proposed Entrance Gates.
Refer to Drawing No.
GWF-13.8 for details

Existing Track

PUBLIC ROAD L-18062



PHOTO 1

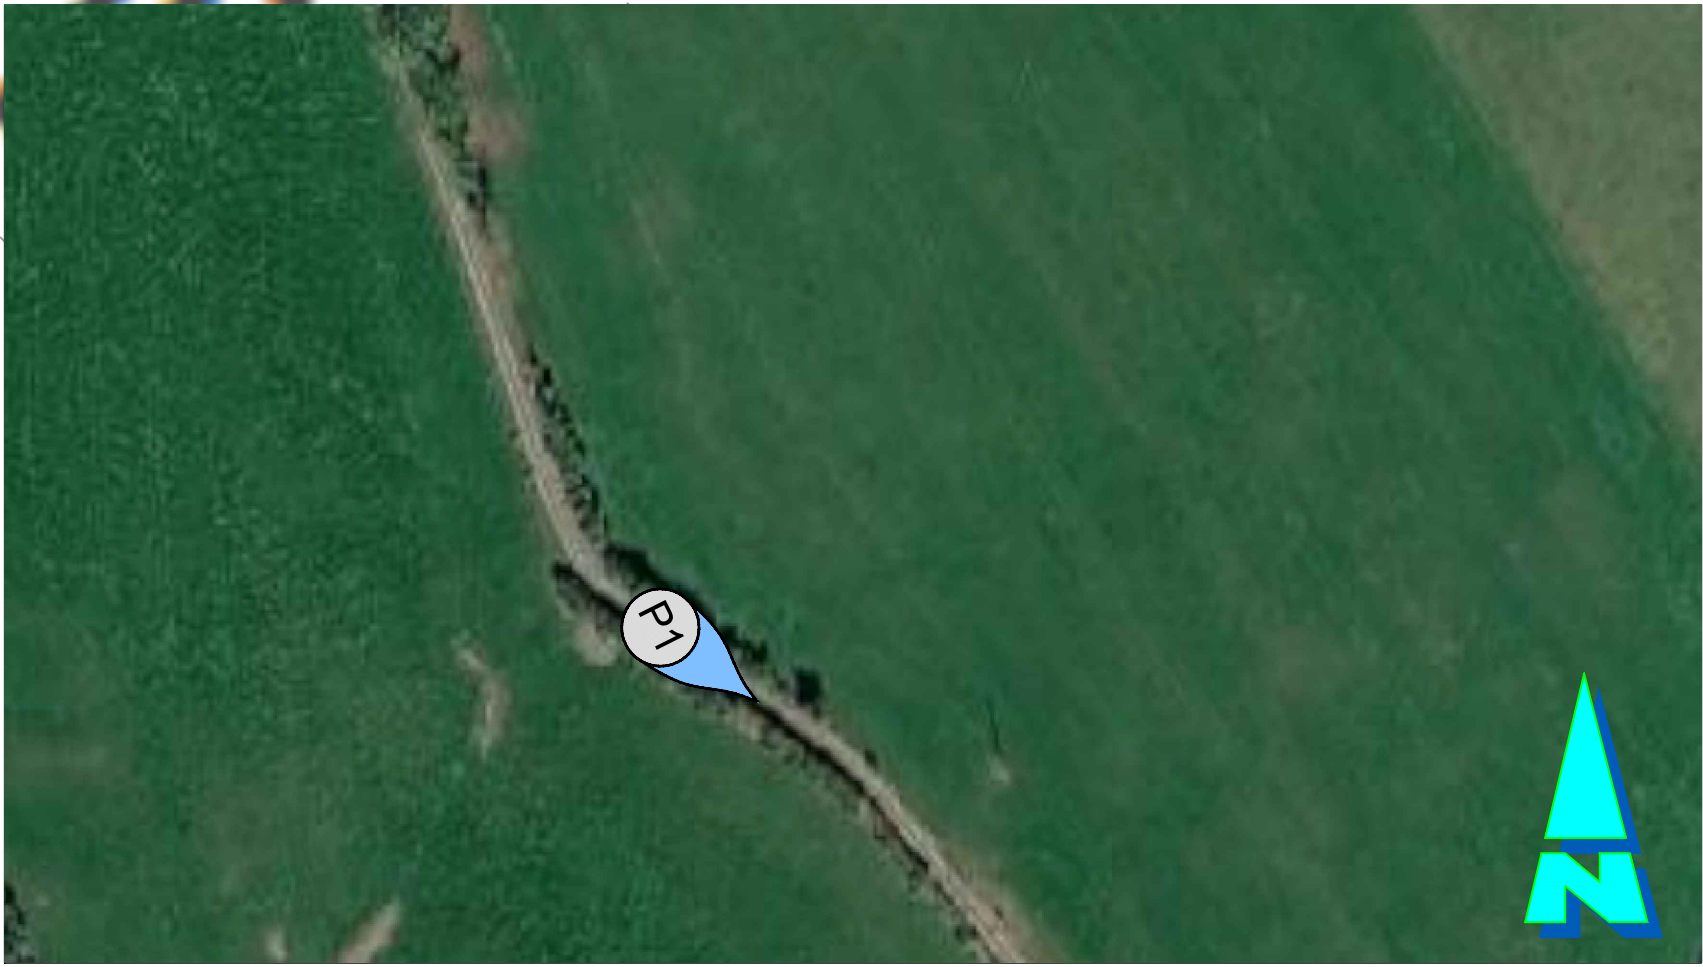

AERIAL VIEW

Note: Dimensions in meters

EXISTING HEDGE/CROW TO BE
REALIGNED TO PROVIDE AN
UNOBSTRUCTED LINE OF VISIBILITY
LINE OF SIGHT
SITE BOUNDARY

Maps Printed under Ordnance Survey Ireland Licence No.CYAL50556753
© Ordnance Survey Ireland/Government of Ireland

OSI Sheet(s): 4464, 4523

Project:
Gathabawn Windfarm

Drawing Title:
Site Entrance No.7

Drawing Number: GWF-13.7

Sheet Size: A1 Scale: 1:250

Drawn by: Aoife Butler Checked by: Conor Brett Date produced: 26 September 2026

Aoife Butler
Ecopower Limited
Zetec House, Purcellsinch IDA Business Park
Dublin Road, Kilkenny - R95 WV80
Landline - 056-7750140

ECOPOWER