

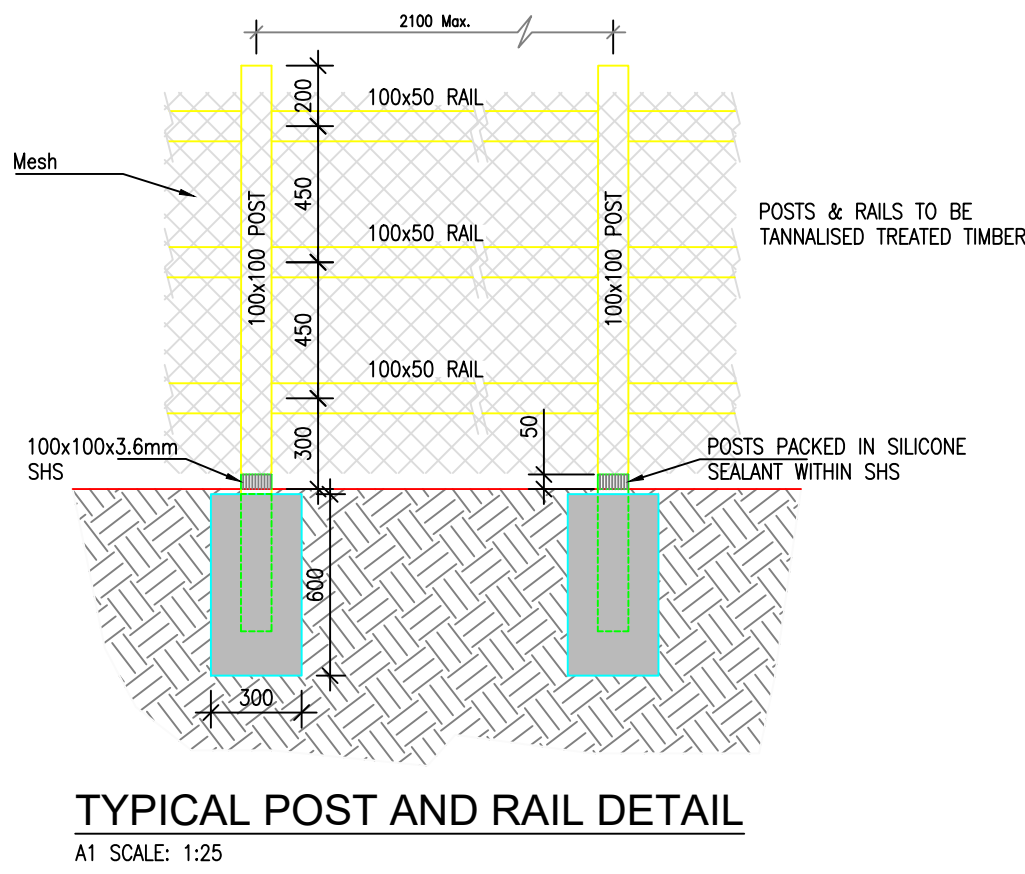
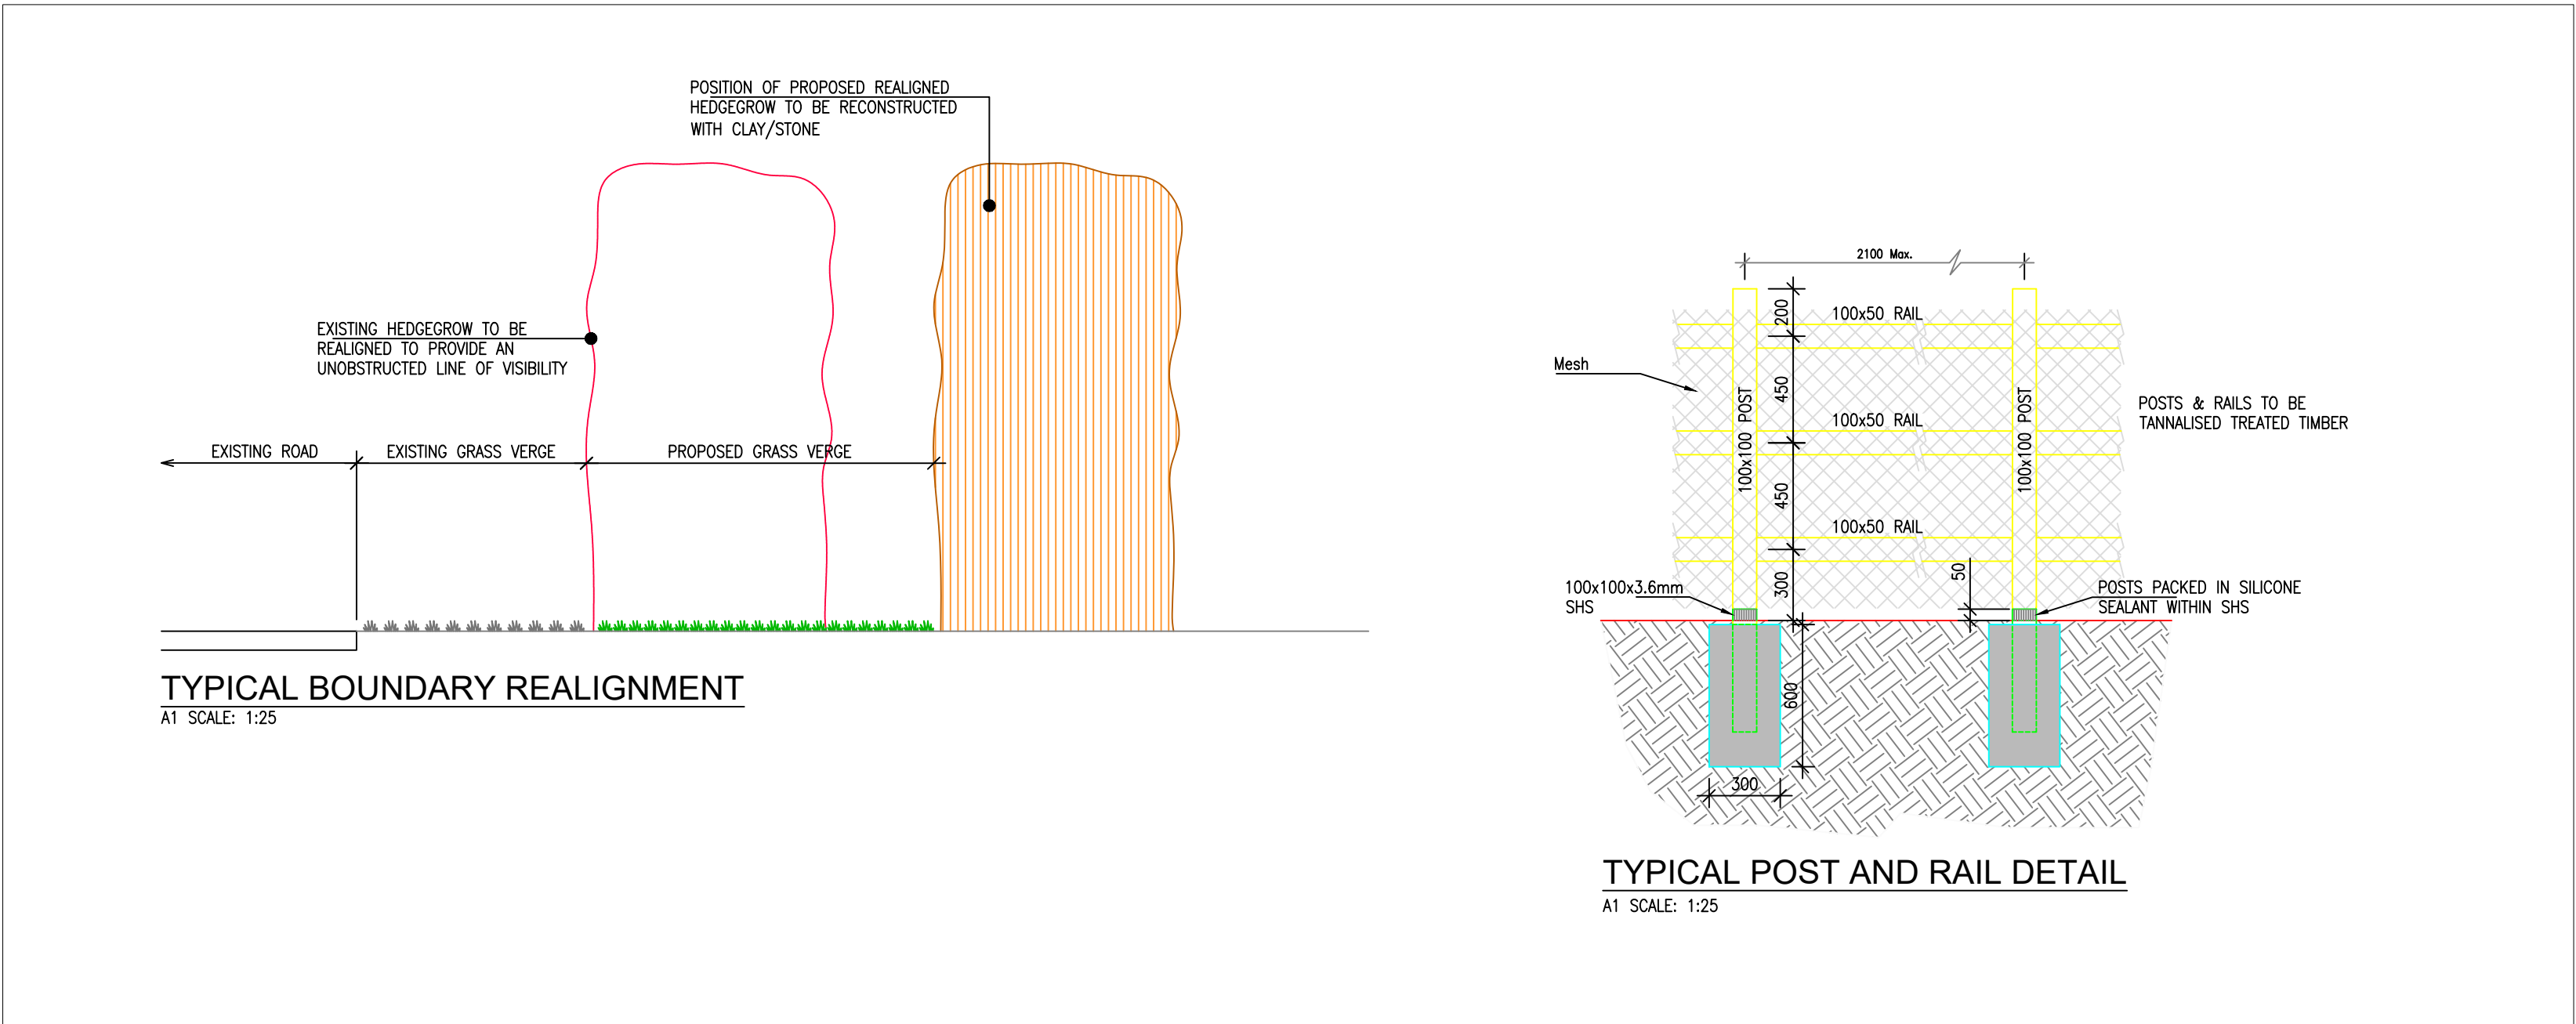
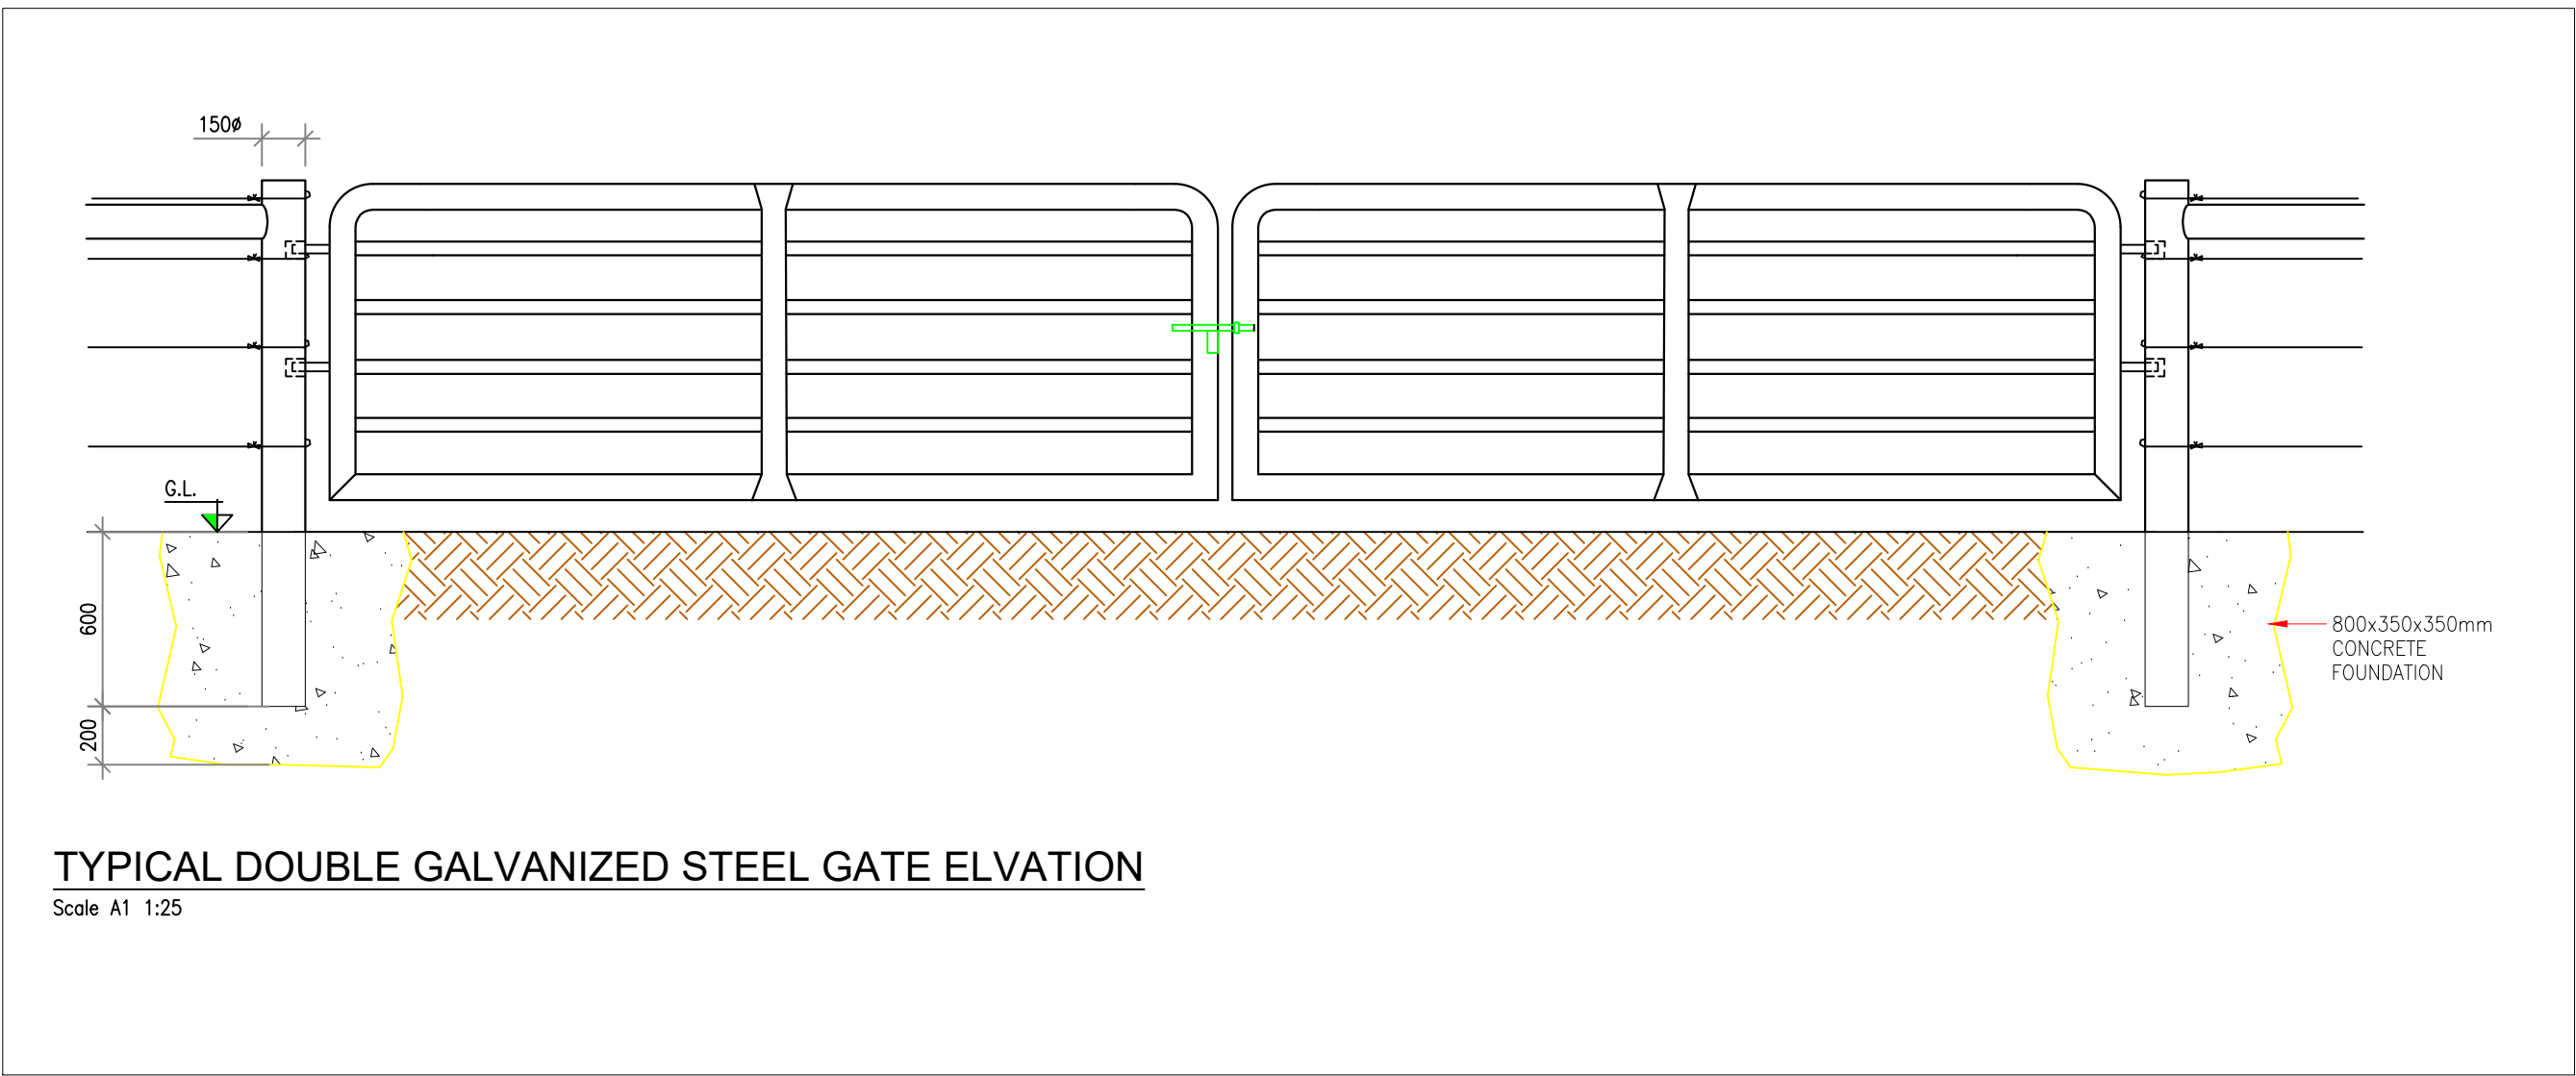


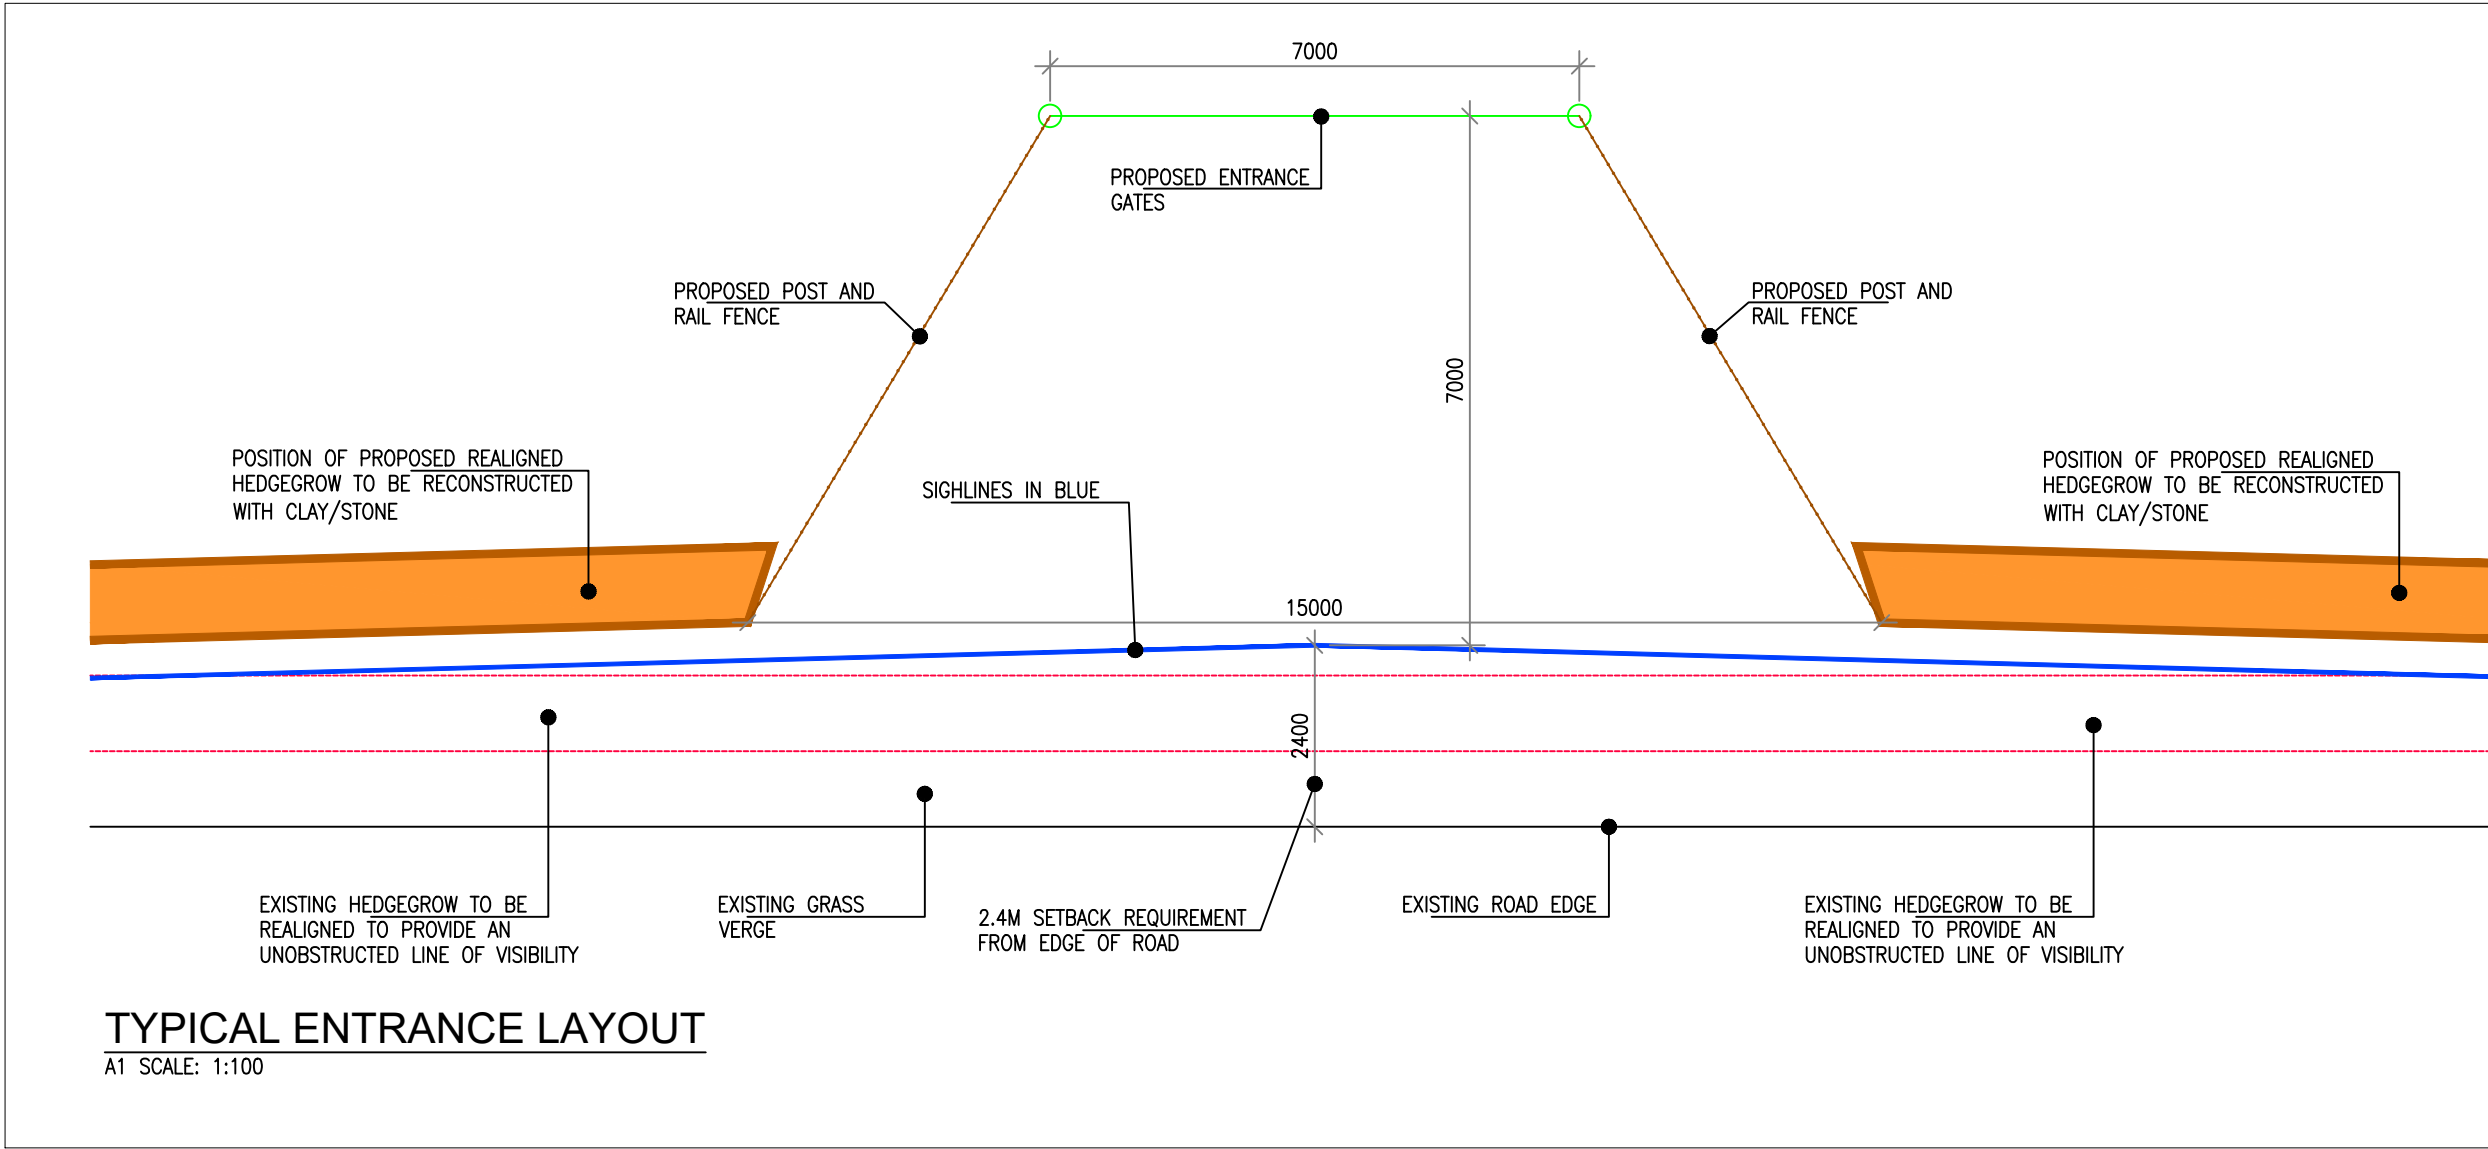

Note: Dimensions in millimeters

Project: Gathabawn Windfarm		
Drawing Title: Typical Details for Site Entrance		
Drawing Number: GWF-13.8		
Sheet Size: A1	Scale: As shown	
Drawn by: Aoife Butler	Checked by: Conor Brett	Date produced: 26 September 2026

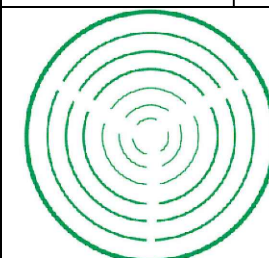

Aoife Butler
Ecopower Limited
Zetec House, Purcellsinch IDA Business Park
Dublin Road, Kilkenny - R95 WV80
Landline - 056-7750140

ECOPOWER