
X: 637634.004
Y: 615012.43

X: 638434.004
Y: 615012.43

TOWNLAND	Ballyneal	Ballyneal	Ballyneal	Ballyneal
REFERENCE	UE/10057626/CACQ/001	UE/10057626/CTWA/001	UE/10057626/CWL/001	UE/10057626/CTWA/002
PERMANENT ACQUISITION	PLOT 001 AREA: 3.84 ha			
PERMANENT WAYLEAVE			PLOT 003 AREA: 0.0459 ha	
TEMPORARY WORKING AREA		PLOT 002 AREA: 0.9564 ha	PLOT 004 AREA: 0.6118 ha	PLOT 005 AREA: 0.198 ha

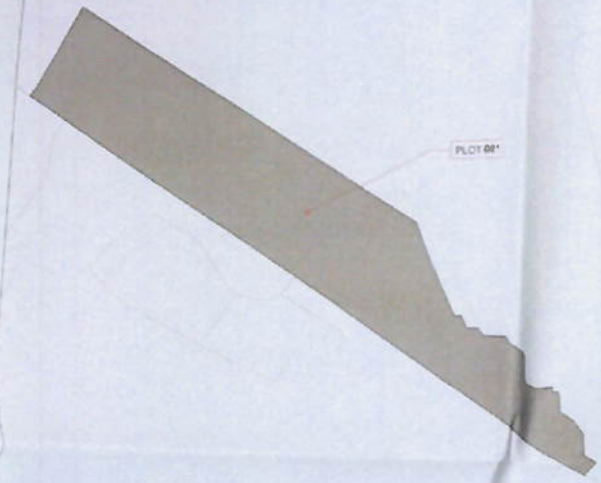





LEGEND

- PERMANENT ACQUISITION
- PERMANENT RIGHT OF WAY
- PERMANENT WAYLEAVE
- PERMANENT WAYLEAVE & PERMANENT RIGHT OF WAY
- TEMPORARY WORKING AREA
- TEMPORARY WORKING AREA & PERMANENT RIGHT OF WAY

0 50 100 150 200 250

SCALE 1:2000

Presence of the common seal of Uisce Éireann was affixed hereto:

Director/Authorised Signatory

Director/Secretary/Authorised Signatory

Dated the 15th Day of September 2025

X: 637634.004
Y: 613912.43

X: 638434.004
Y: 613912.43

PROJECT: UISCE ÉIREANN COMPULSORY PURCHASE (CLONEA POWER WASTEWATER TREATMENT PLANT UPGRADE) ORDER, 2026

Uisce Éireann Irish Water

WAYLEAVE DETAILS.

COMPULSORY PURCHASE ORDER

SHEET 1 OF 1

REPRODUCED FROM THE ORDINANCE SURVEY BY PERMISSION OF THE GOVERNMENT. LICENCE No. 3-3-34

DRAWING No.		REV
UE/10057626/CPO/001		1
O.S. REF 5628	SCALE	1:2000 @A1
	DATE	JULY 2025
DRG. BY MD	APPR.	DOS