




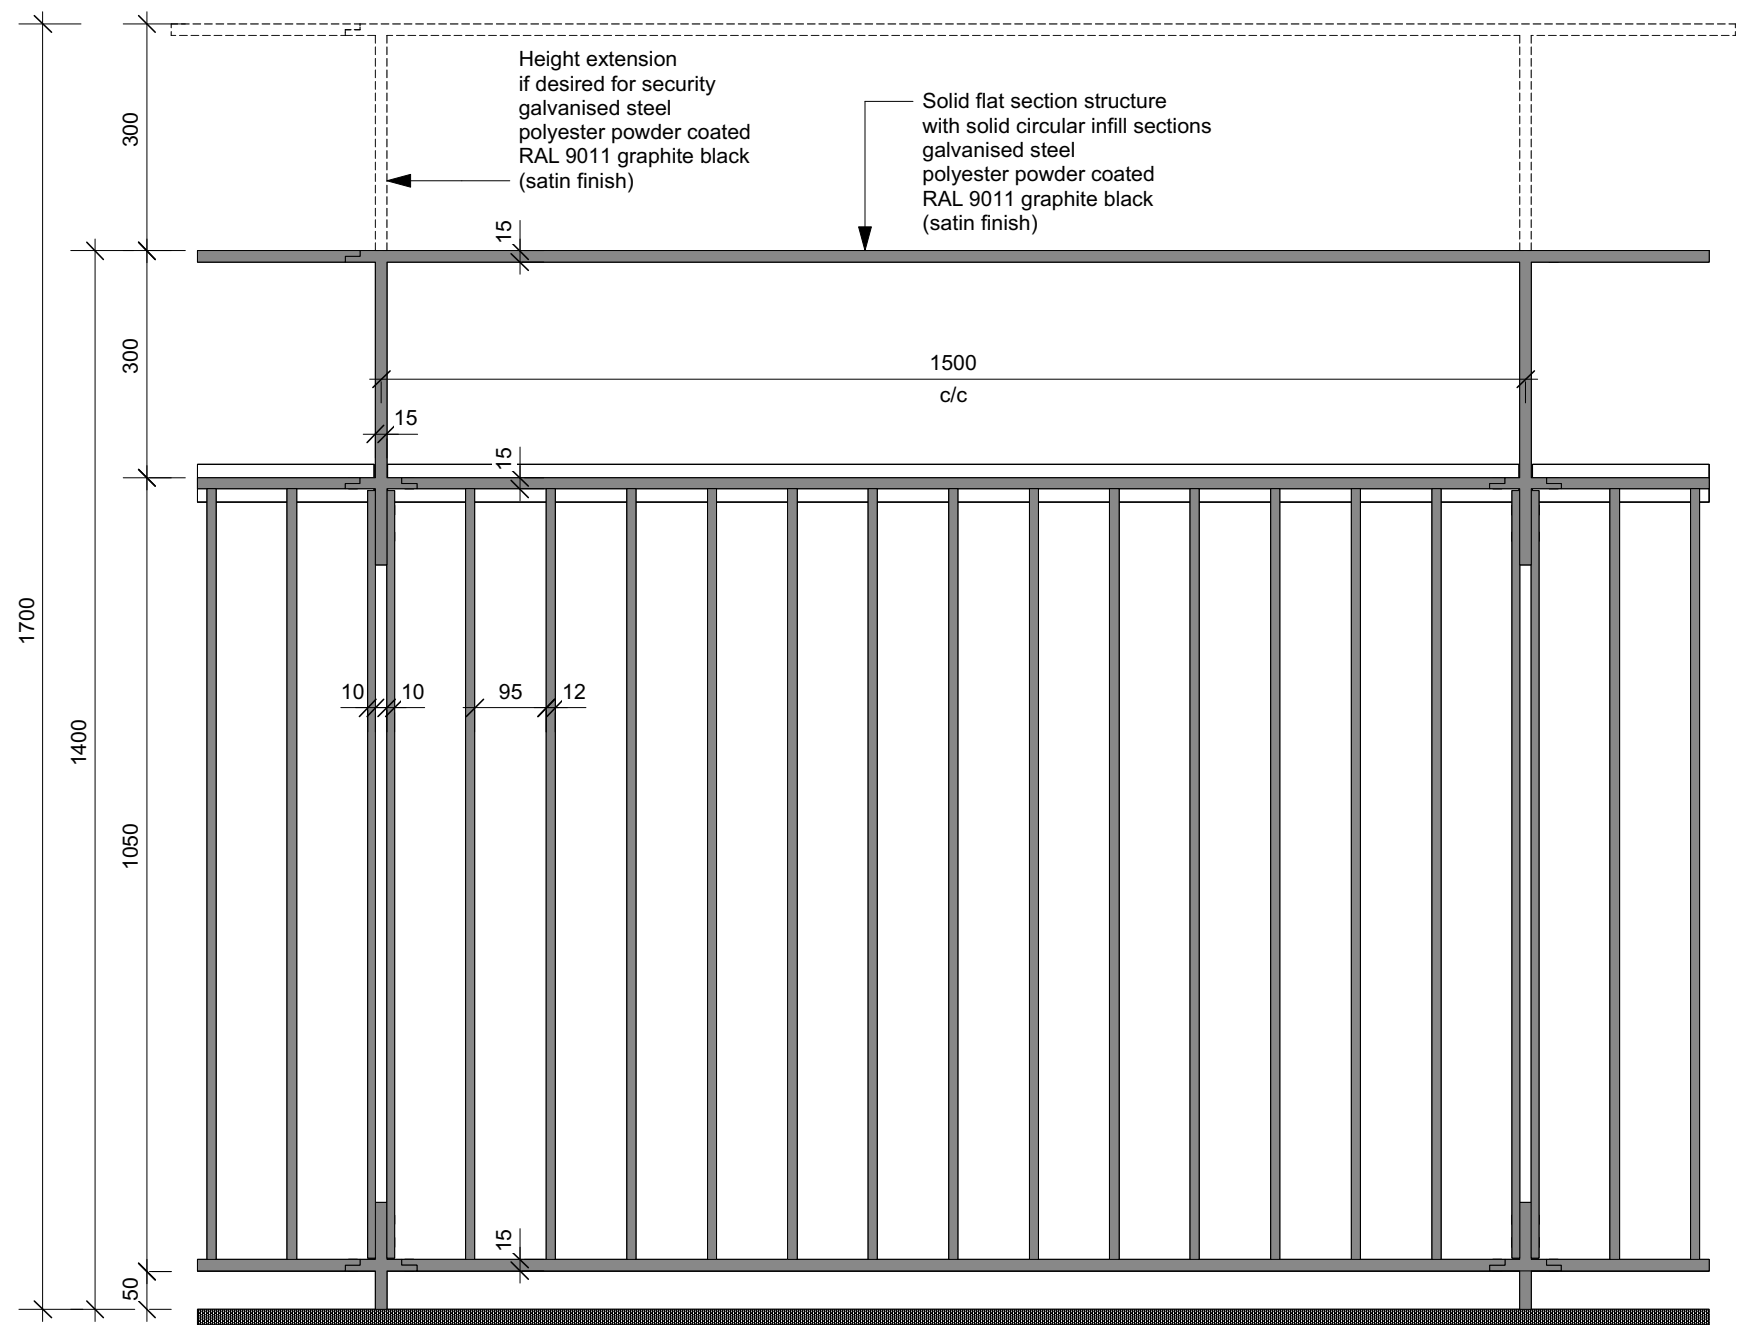


5 Outside Elevation  
Scale: 1:10

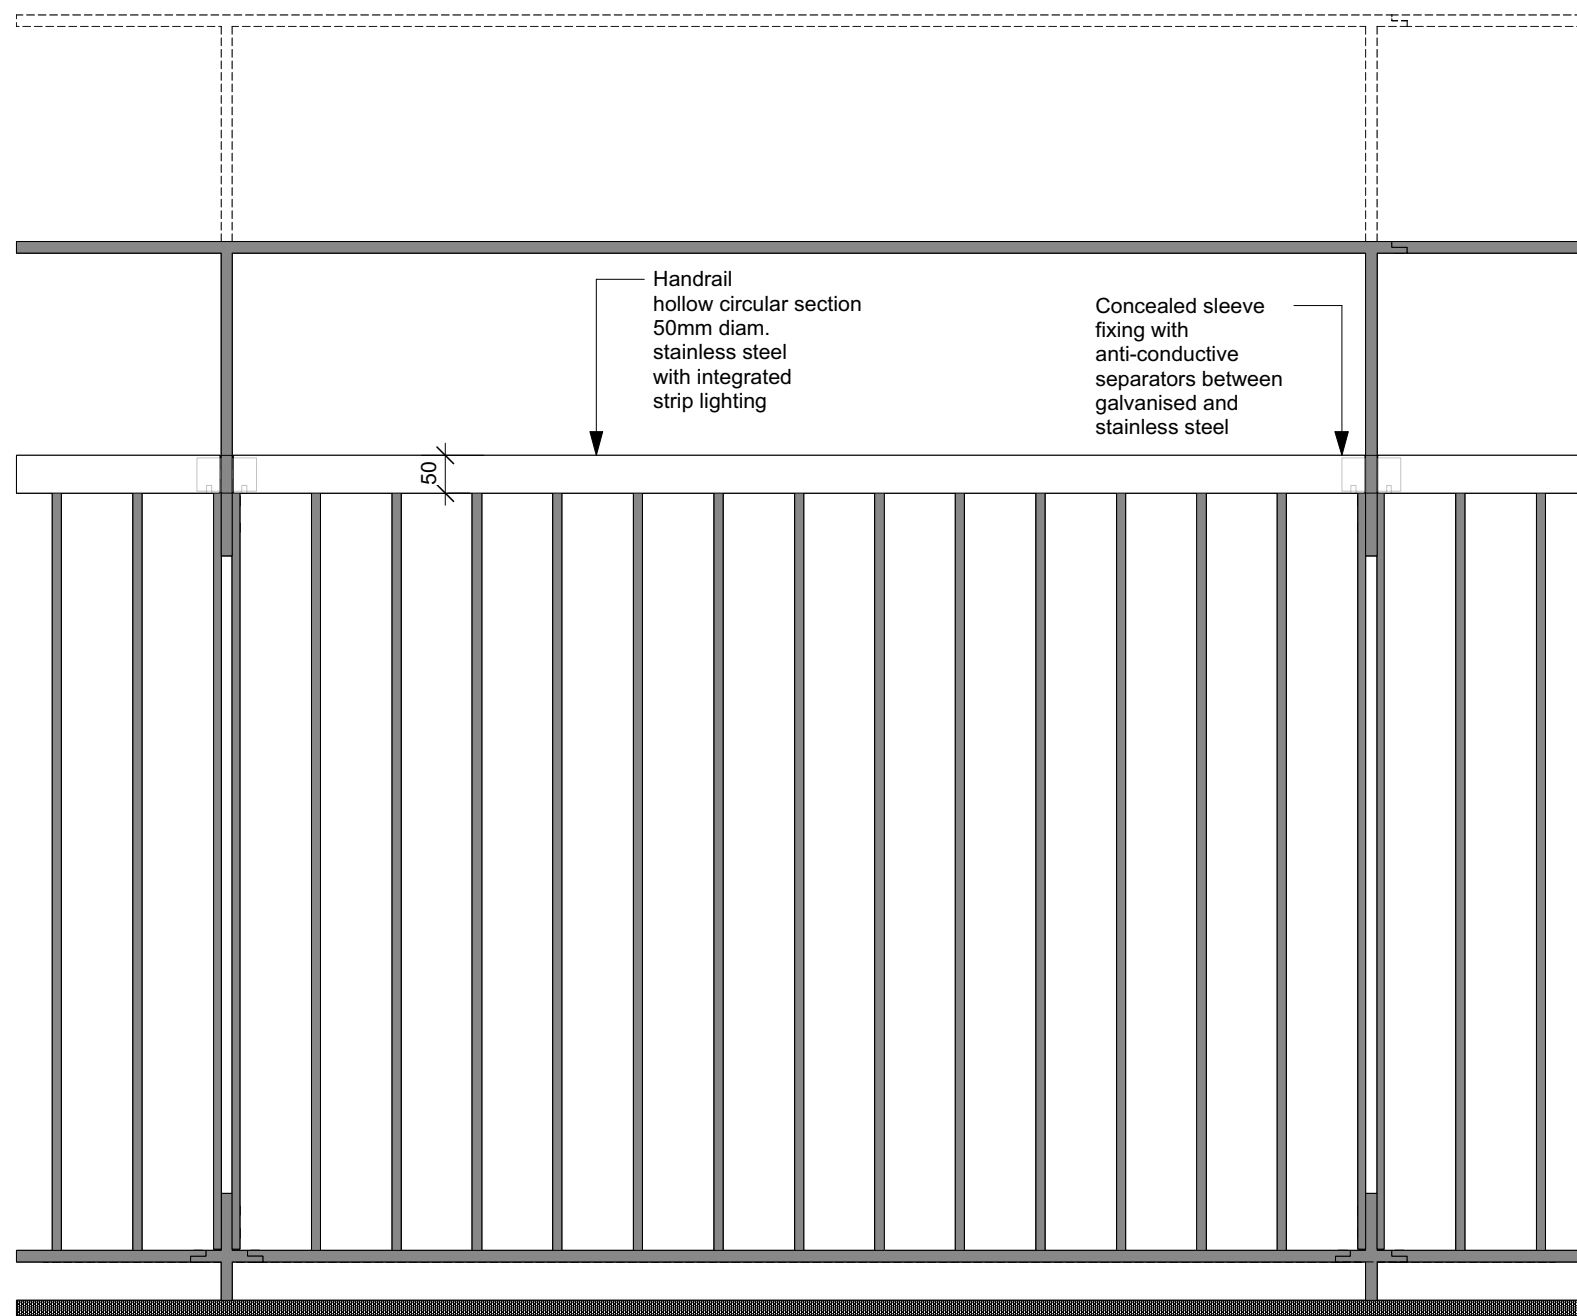

7 Inside Elevation  
Scale: 1:10

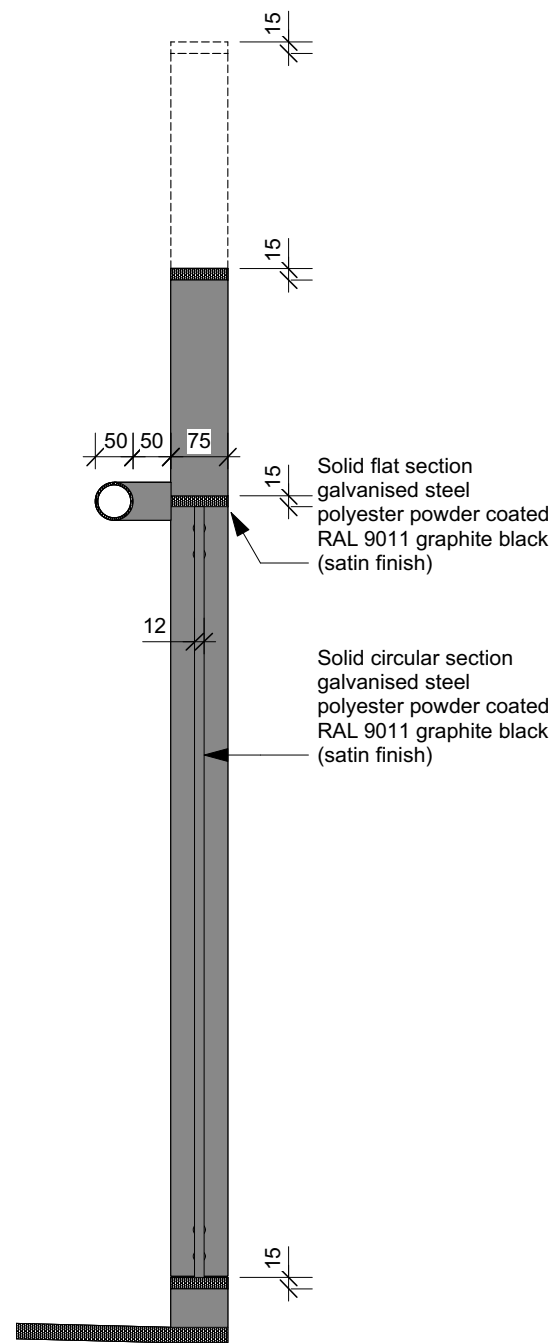

6 Section  
Scale: 1:10

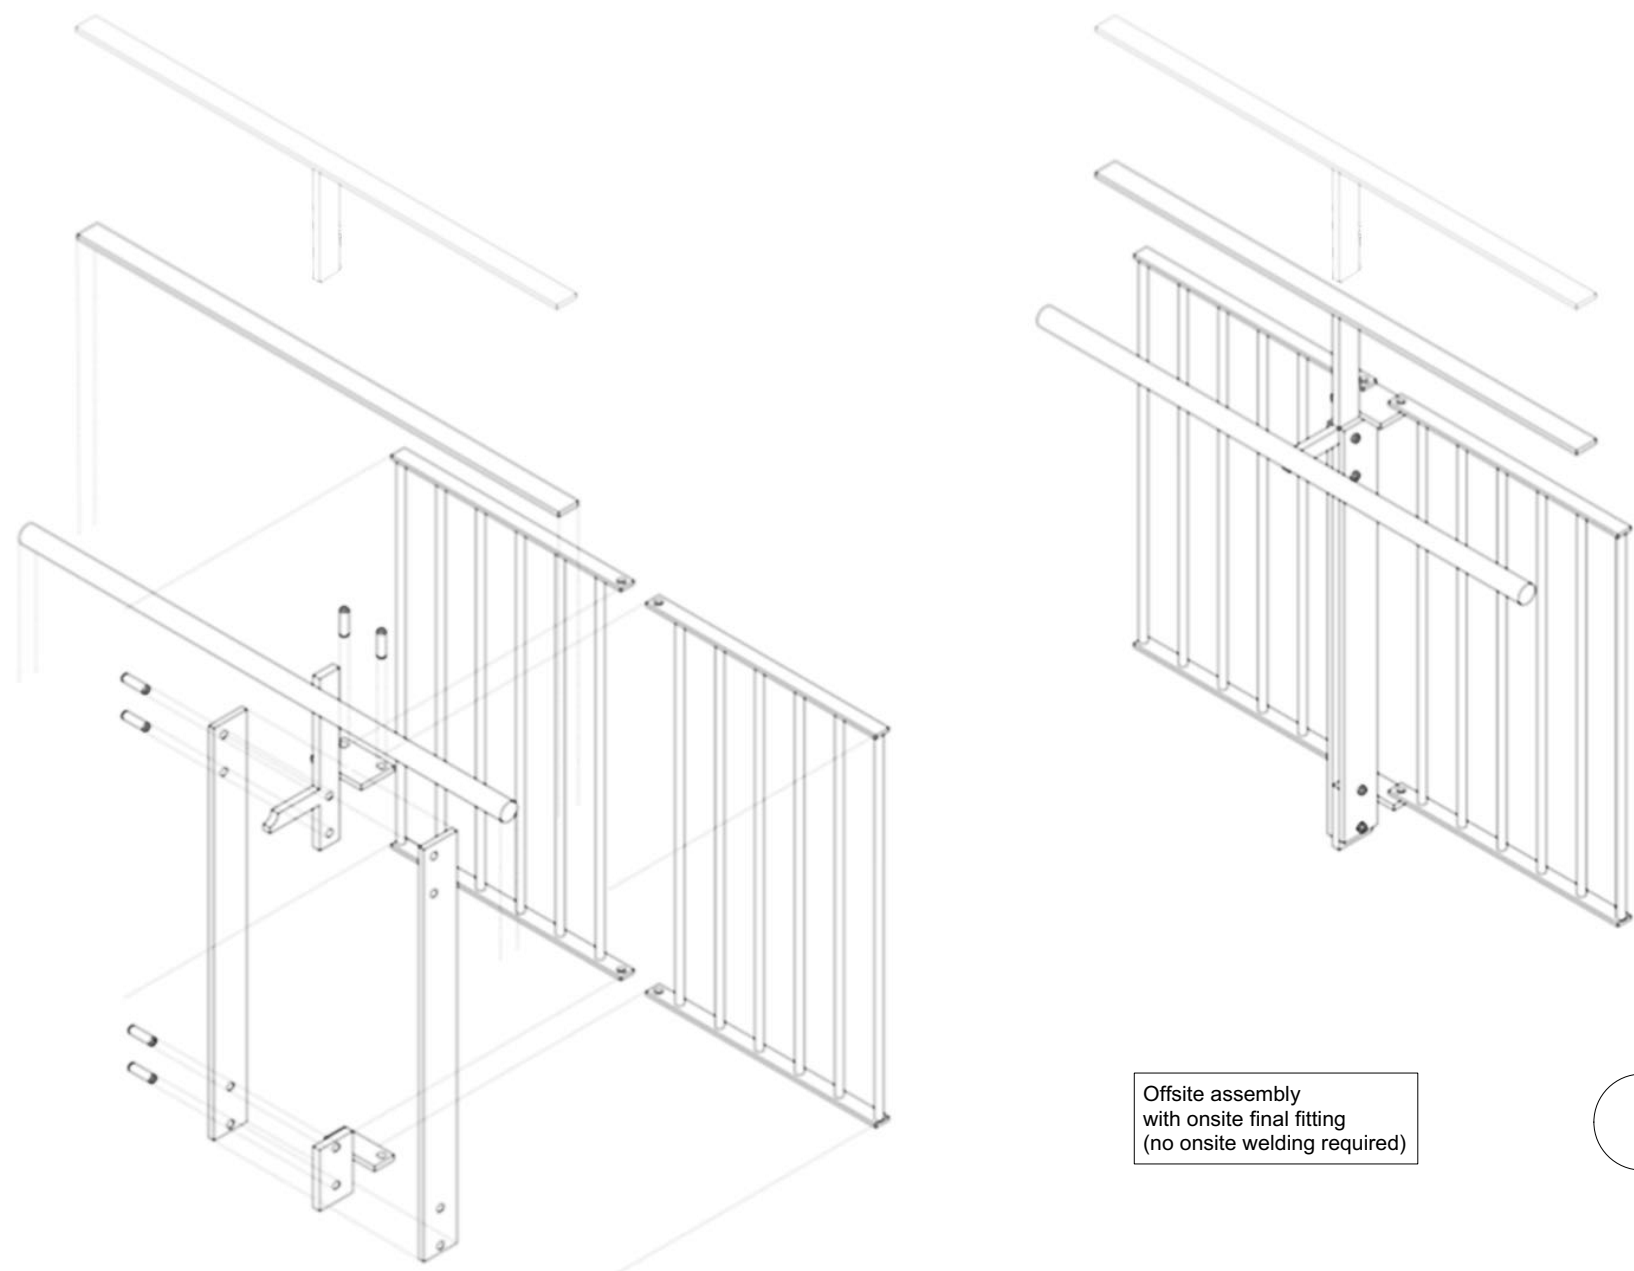

8 Axonometry  
nts

|   |  |                  |  |                                   |  |                                                         |  |                                                     |  |
|---|--|------------------|--|-----------------------------------|--|---------------------------------------------------------|--|-----------------------------------------------------|--|
| Use figured dimensions only. Do not scale drawings. Read in conjunction with specification and consultants drawings. Report any discrepancies in drawings to Architect before putting work in hand. Check all dimensions on site. This drawing is the copy-right of Sean Harrington Architects, and may not be reproduced, in whole or part, without prior agreement. |  |                  |  | <b>SEÁN HARRINGTON ARCHITECTS</b> |  | 3rd Floor<br>121/122, Capel Street<br>Dublin 1, Ireland |  | t 01 8733 422<br>e info@sha.ie                      |  |
| REV   |  |                  |  | NOTES                             |  | DATE                                                    |  | PROJECT:<br>Royal Canal Urban Greenway              |  |
|   |  |                  |  |                                   |  |                                                         |  | CLIENT:<br>NTA / Waterways Ireland                  |  |
|   |  |                  |  |                                   |  |                                                         |  | DRAWING TITLE:<br>Guardrail Detail Galvanised Steel |  |
| PROJECT STAGE:<br>Planning   |  | SCALE:<br>varies |  | DATE:<br>May 2021                 |  | Project - Orig - Vol - Level - Type - Role - No.        |  | REV NO.:                                            |  |
| SUITABILITY CODE:   |  | DRAWN BY:<br>TP  |  | CHECKED BY:<br>SH                 |  | 358JJ-SHA-XX-XX-DR-A-0611                               |  |                                                     |  |