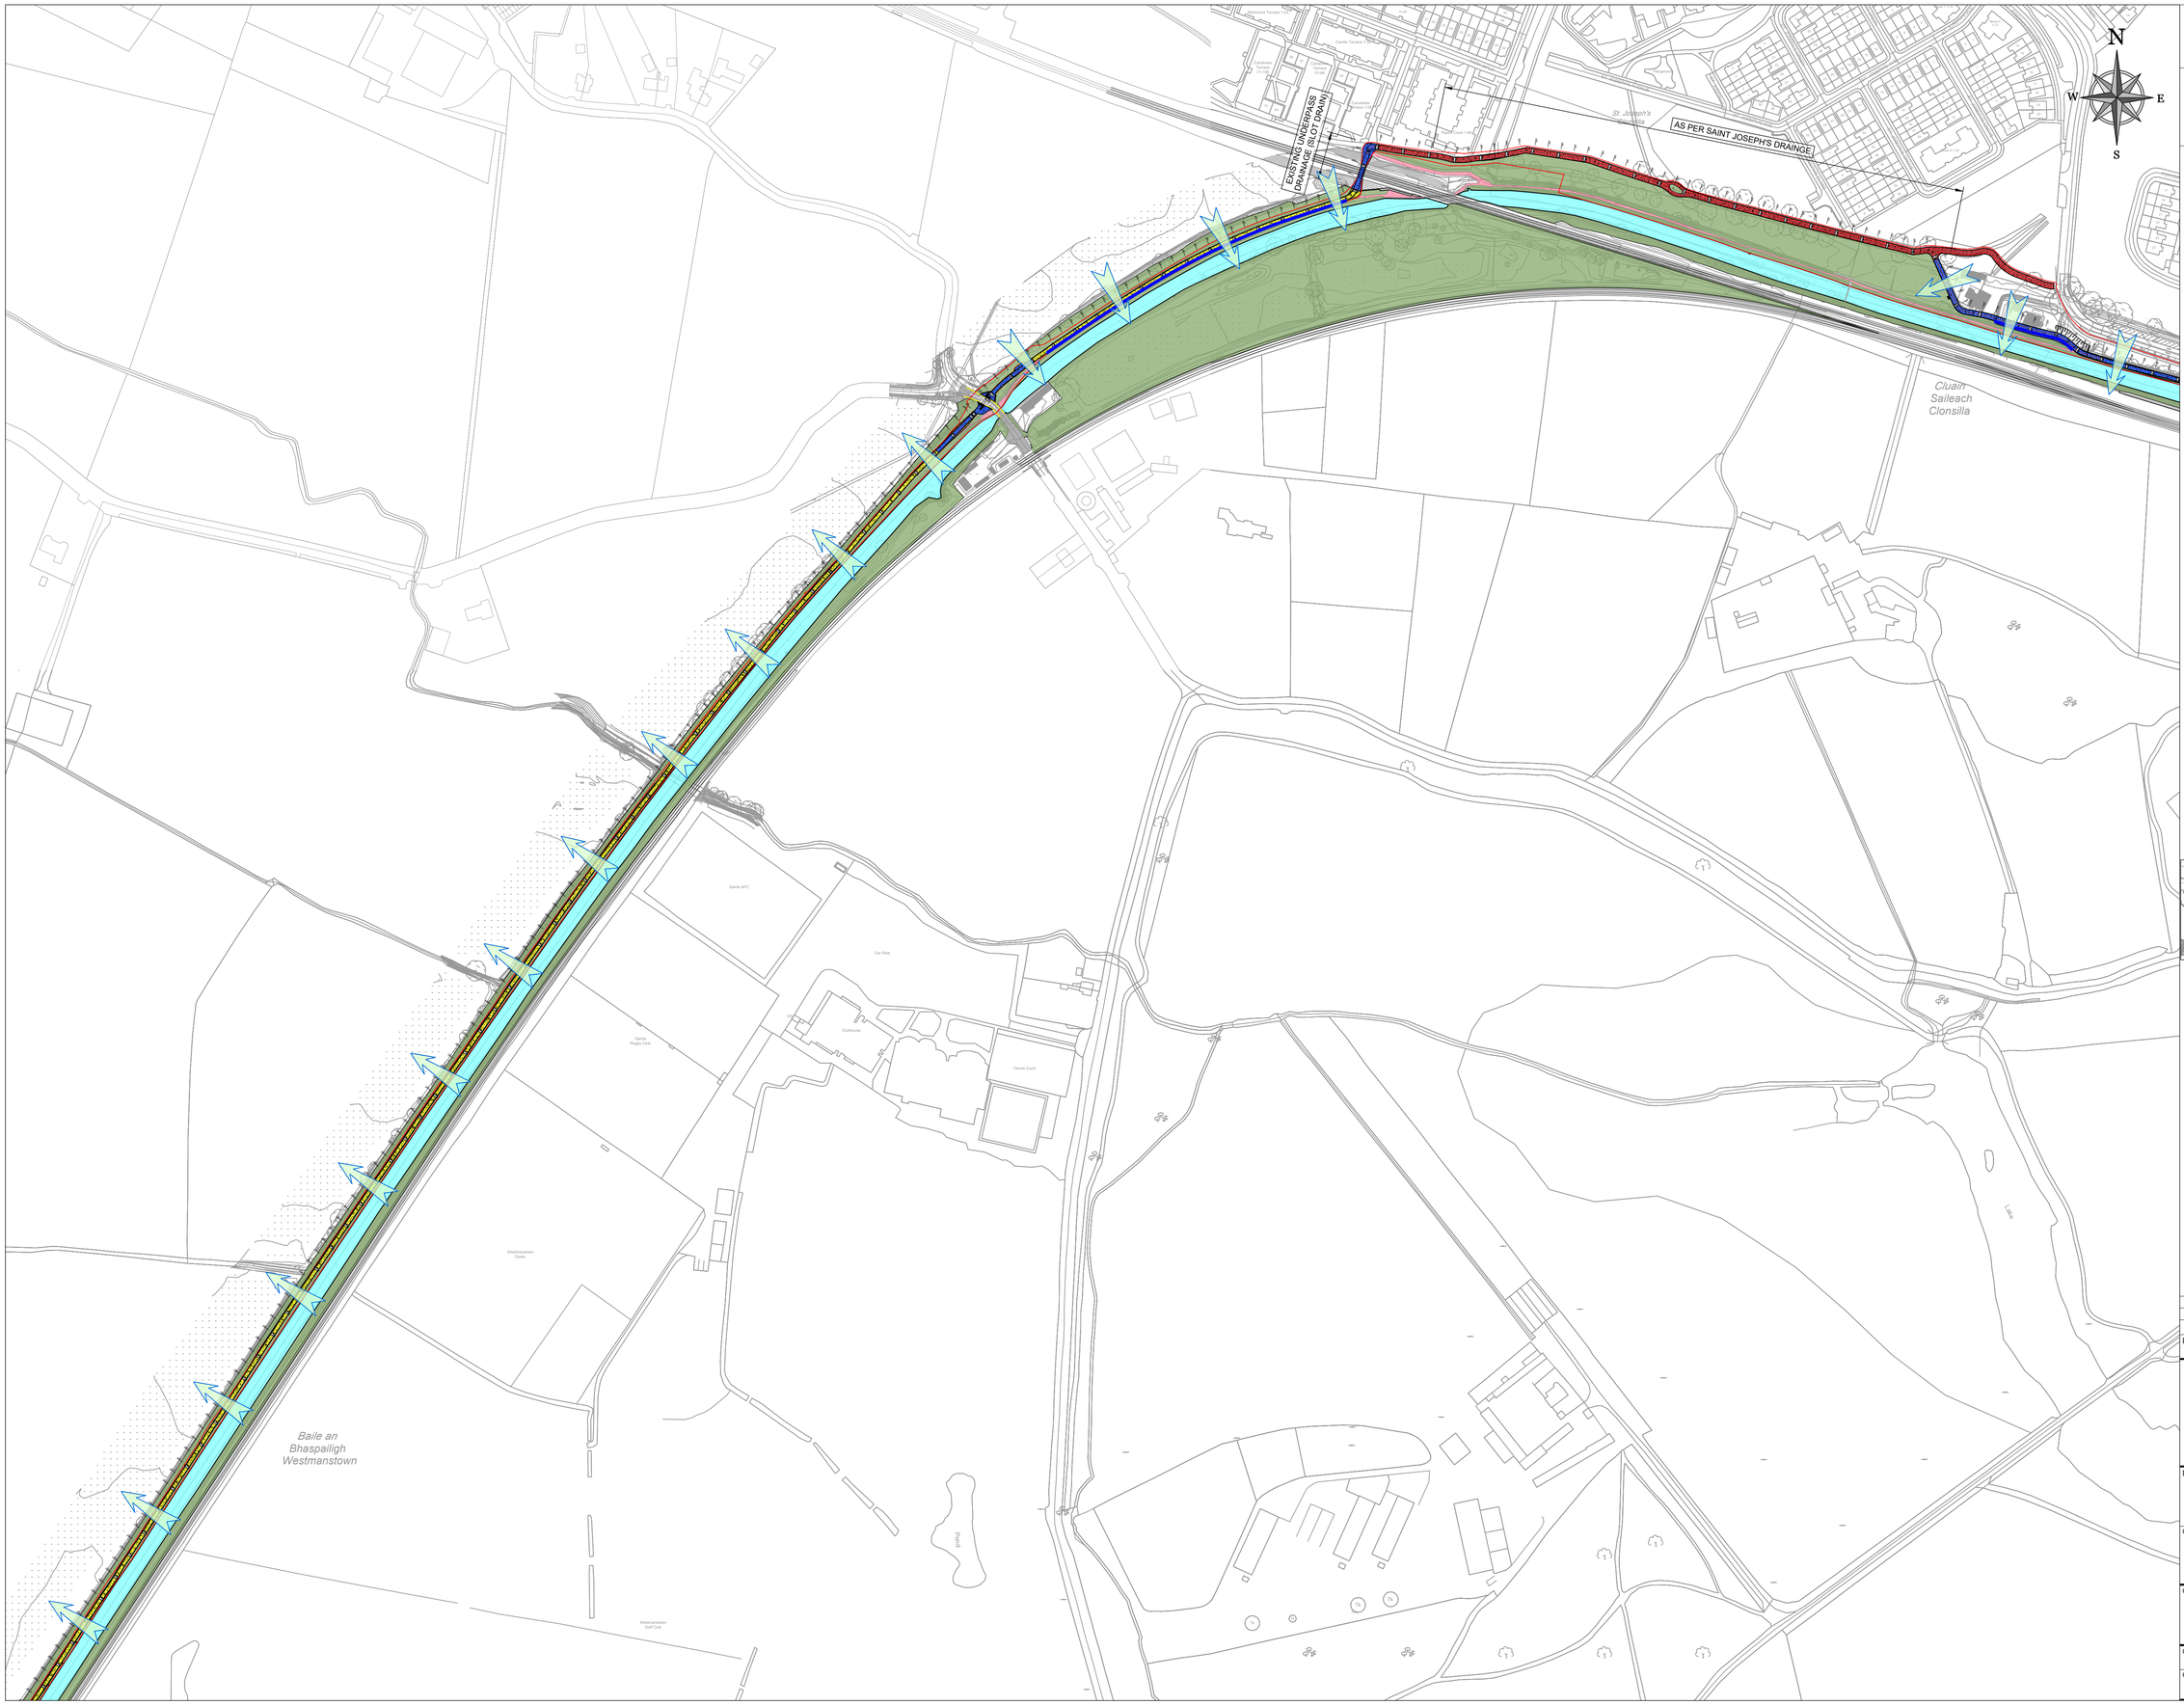

ON ORIGINAL

0 5 10 20 30 40 50mm

© COPYRIGHT OF THIS DRAWING IS RESERVED BY DBFL CONSULTING ENGINEERS. NO PART SHALL BE REPRODUCED OR TRANSMITTED WITHOUT THEIR WRITTEN PERMISSION.

NO CHANGES OF WHATSOEVER NATURE ARE TO BE MADE TO ANY DETAILS SET OUT OR CONTAINED IN ANY DBFL SPECIFICATIONS OR DRAWINGS UNLESS THE EXPRESS CONSENT HAS BEEN OBTAINED IN ADVANCE, IN WRITING, FROM DBFL

NOTES:

LEGEND:

- INDICATIVE PROPOSED FILTER DRAIN
- SURFACE RUN OFF
- PROPOSED ROYAL CANAL GREENWAY

KEYPLAN:

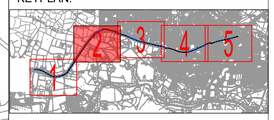

ORDNANCE SURVEY IRELAND LICENCE No EN CYAL50276885© ORDNANCE SURVEY IRELAND GOVERNMENT OF IRELAND

rev	date	description	by	chkd.
0	30-09-26	PLANNING ISSUE	VDK	MK

STATUS CODES

purpose	acceptance
P3 - PLANNING PERMISSION	S - ISSUED

DBFL CONSULTING ENGINEERS

T: + 353 1 400 4000 | E: info@dbfl.ie | W: www.dbfl.ie

DUBLIN | CORK | GALWAY | WATERFORD

project ref.

ROYAL CANAL URBAN GREENWAY

drawing title

DRAINAGE LAYOUT - SHEET 2

client

FINGAL COUNTY COUNCIL

designed by	author	scale	sheet size
MK	JP	1:2250	A1

drawing no.	revision
170239-X-05-X-XXX-DR-DBFL-CE-1302	0