




NOTE:

Areas of vegetation disturbed/damaged by works along this section of greenway to be made good by contractor:


Damaged/affected areas to be made good as per method below:

1. Remove all stones and debris.
2. Cut existing vegetation to ground level
3. Remove grass sward and cultivate soil 3 times in dry weather to a depth of 150-200mm with rotavator to kill and remove all weeds.
4. Create a firm 'seed bed' and rake to achieve a 2-3mm layer of crumbly worked soil across the surface.
5. Sow combined grass and wildflower planting mixture as per suppliers' recommendations (see Soft Landscape Legend for details)
6. Roll after sowing
7. Allow pioneering vegetation to establish naturally

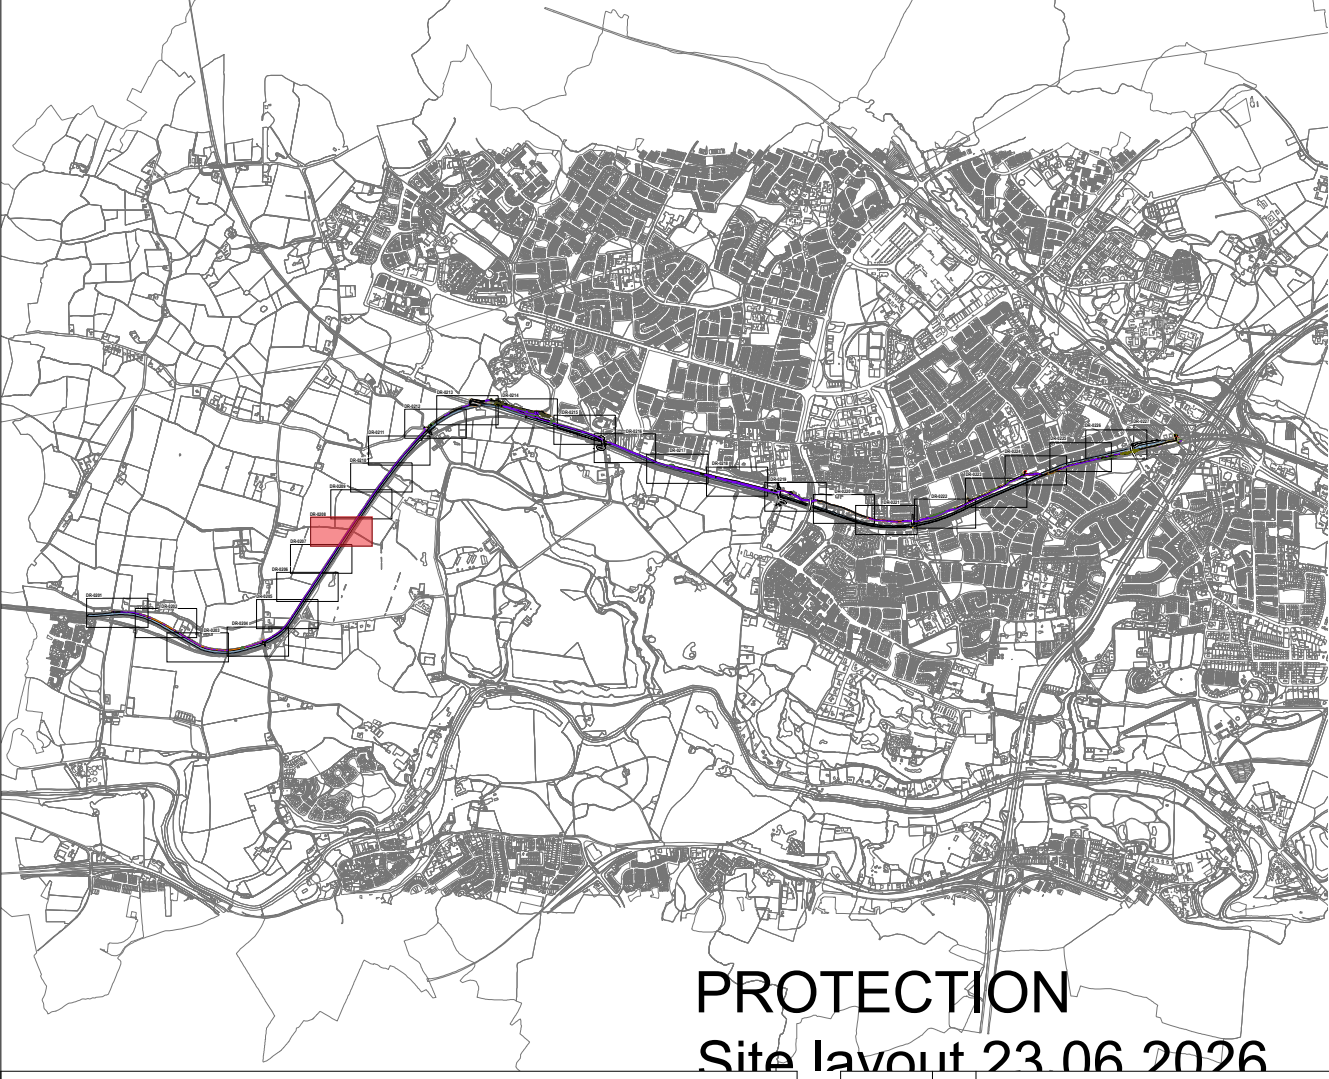

LEGEND

Soft Landscape

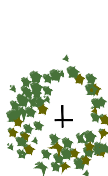

Extra Heavy Standard

Alnus glutinosa
Quercus robur (Irish Provenance)
Betula pendula
Betula pubescens
Prunus padus
18-20cm; 4.0-5.0m height; root balled/wrapped.



Heavy Standard

Betula pendula
Betula pubescens
Prunus padus
12-14cm; 3.5-4.5m height; root balled/wrapped.



Multi-Stems

Corylus avellana
Malus sylvestris
Salix caprea
multi-stem; 2.5-3.0m height/spread; root balled/wrapped; minimum of 8 breaks.

Groundcover Planting:

Sun:

- Krivia macdonica*
- Lavandula angustifolia*
- Echinacea purpurea*
- Rubus idaeus*
- Salix nemoralis*
- Schizanthus luteus*
- Verbena bonariensis*

Shade:

- Ajuga reptans*
- Aspidistra filix*
- Brunnera macrophylla* 'Betty Bowring'
- Luzula sylvatica*
- Athyrium filix-femina*
- Dryopteris filix-mas*
- Polystichum setiferum*

Night Scented:

- Oenothera biennis*
- Silene noctiflora*
- Matthiola incana*
- Silene nutans*
- Saponaria officinalis*
- Hesperis matronalis*
- Nicotiana glauca*

plants to be 2 litre container grown; planted at 7m²

Native/Naturalised Hedgerow:

Crataegus monogyna 60%
Prunus spinosa
Sambucus nigra
Hedera helix
Sorbus aucuparia
Ilex aquifolium
Prunus padus
Malus sylvestris
Crataegus monogyna (Irish Provenance)

Climbers
(to provide additional privacy/screening to back garden boundaries):

- Lonicera periclymenum*
- Jasminum officinale*
- Hedera helix*
- plants to be P9 container grown; planted at 3 per linear metre at the base of anti-climb security fences at back garden boundaries

Combined Grass and Wildflower Planting:

Note:
Ratio of Grass seed to Wildflower seed: 70:30

Grasses:

- Agrostis stolonifera* (Creeping Bent)
- Festuca pratensis* (Meadow Fescue)
- Festuca rubra* (Festuca)
- Phleum pratense* (Timothy)

Wildflowers:

- Gallium verum* (Lady's Bedstraw)
- Ajuga reptans* (Bugle)
- Ranunculus acris* (Meadow Buttercup)
- Chamaemelum nobile* (Wild Chamomile)
- Trifolium pratense* (Red Clover)
- Primula veris* (Cowslip)
- Leucanthemum vulgare* (Oxeye Daisy)
- Leontodon saxatilis* (Smooth Hawkbit)
- Plantago lanceolata* (Ribwort Plantain)
- Briza media* (Quaking Grass)
- Prunella vulgaris* (Selfheal)
- Rumex acetosa* (Sorrel)
- Lotus corniculatus* (Bird's-foot Trefoil)
- Achillea millefolium* (Yarrow)
- Anthrillix vulneraria* (Kidney Vetch)

Woodland Planting:

Sub-Tree Layer:

- Corylus avellana* (20%)
- Crataegus monogyna* (Irish Provenance) (40%)
- Ilex aquifolium* (20%)
- Prunus avium* (20%)

bare-root; 600-900 height; 1+1 transplants

***sub-tree layer planted in as 1 plant per square metre; ensure no plant is located next to a plant of same species**

SHRUB LAYER:

- Euonymus europaeus* (20%)
- Prunus spinosa* (50%)
- Viburnum opulus* (20%)
- Rosa canina* (10%)

bare-root; 600-900 height; 1+1 transplants

***shrub layer planted in as 2 plants per square metre; ensure no plant is located next to a plant of same species**

Wildflower Meadow:

- Alexanders
- Bladder Campion
- Burdock
- Common Vetch
- Corn Marigold
- Corn Poppy
- Comcockle
- Comflower
- Field Scabious
- Forgelove
- Greater Trefoil
- Hedge Garlic Mustard
- Hemp Agrimony
- Corn Parsley
- Lesser Knapweed
- Opium Poppy
- Ox-eye Daisy
- Meadowweet
- Scotted Mayweed
- Mullein
- Purple Loosestrife
- Red Campan
- St Johnswort
- Sorrel, Tassel
- Upright Hedge Parsley
- Weld -Yellow weed
- Wild Angelica
- Wild Carrot
- Yarrow
- Yellow Flag Iris
- Mugwort
- Pokeweed
- White Bedstraw
- Yellow Agrimony

Sowing rates:

- Pure wildflowers: 1 to 1.5 grams per metre.
- If grass seed added: 1 to 5 grams per metre.
- Cutting: Once a year is advised but there is no minimum requirement.

Hard Landscape

Proposed Path
Refer to Consulting Engineers drawings for details

Proposed Cycle Lane
Refer to Consulting Engineers drawings for details

Proposed Shared Surfacing
Refer to Consulting Engineers drawings for details

Proposed Boardwalk
Refer to Consulting Engineers drawings for details

Proposed Solid Oak Benches:
large solid oak benches; 5400 x 810mm; bespoke design; timber to be FSC; root fixed but not to interfere with Root Protection Areas

Proposed Cycle Stands
Sheffield Cycle Stand

Proposed Bridge
Refer to Consulting Engineers drawings for details

Existing Pedestrian Circulation

Proposed Tree Protection Fencing
Refer to arborists drawings for details

Proposed Fencing
Refer to Consulting Engineers drawings for details

Proposed Bridge
Delivered as part of the DART+West Scheme

PROTECTION
Site layout 23.06.2026

This drawing is the copyright of **ait urbanism + landscape**. Unless otherwise stated all dimensions are in millimetres. Where dimensions are not given, drawings must not be scaled and the matter must be referred to the Landscape Architect. If the drawing includes conflicting details/dimensions the matter must be referred to the Landscape Architect. All dimensions must be checked on site. The Landscape Architect must be informed, by the Contractor, of any discrepancies before work proceeds.

Copyright : All creative artwork, landscape symbology, text, legends, specifications, descriptions and illustrations used in our drawings and reports are the intellectual property of **ait urbanism + landscape** Ltd. and are not to be reproduced by others.

DATE	REV	DESCRIPTION	DRAWN BY	CHECKED BY

NOTES:

ISSUE STATUS:

PLANNING

DRAWING NO: 18FG01-DR-0208

1st ISSUE: 23/09/2028

PROJECT NO: 18FG01

SCALE: 1:500

SHEET SIZE: A1


CHECKED BY: GF

ait
urbanism + landscape

CLIENT: Fingal County Council

PROJECT: Royal Canal Urban Greenway

DRAWING: General Arrangement Layout 8 of 27

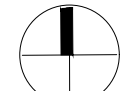

NORTH