


NO CHANGES OF WHATSOEVER NATURE ARE TO BE MADE TO ANY DETAILS SET OUT OR CONTAINED IN ANY DBFL SPECIFICATIONS OR DRAWINGS UNLESS THE EXPRESS CONSENT HAS BEEN OBTAINED IN ADVANCE, IN WRITING, FROM DBFL

- NOTES:**
1. ALL WORKS TO BE CONSTRUCTED IN ACCORDANCE WITH THE TII SPECIFICATION FOR ROAD WORKS UNLESS OVERIDDEN BY LOCAL OVERSIGHTING AUTHORITY'S STANDARDS
 2. ROAD MARKINGS & SIGNS SHALL COMPLY FULLY WITH THE TRAFFIC SIGNS MANUAL PUBLISHED BY THE DEPARTMENT OF TRANSPORT.
 3. SIGNS & MARKINGS: CONTRACTOR TO CONFIRM PRECISE SETTING OUT WITH EMPLOYERS REPRESENTATIVE PRIOR TO COMPLETION.
 4. ALL TRAFFIC MANAGEMENT TO COMPLY FULLY WITH THE PROVISIONS OF CHAPTER 8 OF THE TRAFFIC SIGNS MANUAL.
 5. ALL ROAD MATERIALS ARE TO RISH TRANSPORTER MERCATOR.
 6. ALL LEVELS ARE CHANCE DATUM AND IN METRES
 7. ALL PEDESTRIAN CYCLE AND VEHICULAR ROUTES MUST BE RETAINED IN ACCORDANCE WITH APPROVED TRAFFIC MANAGEMENT PLAN.

- LEGEND:**
-  PROPOSED BOUND SURFACING
 -  PROPOSED UNBOUND SURFACING
 -  SURFACING WORKS BY OTHERS
 -  PROPOSED BRIDGE
 -  PROPOSED CANTILEVERED BOARDWALK
 -  PROPOSED ELEVATED BOARDWALK
 -  SHARED STREET TREATMENT
 -  EXISTING PEDESTRIAN / CYCLE FACILITIES
 -  EXISTING TOWPATH MAINTAINED
 -  GREEN AREA
 -  ROYAL CANAL
 -  PROPOSED FENCELINE
 -  FINGAL / KILDARE CC BOUNDARY
 -  PROPOSED RAILING
 -  PROPOSED SPECIALIST DESIGNED EARTH RETAINING SYSTEM
 -  EMBANKMENTS

KEYPLAN:

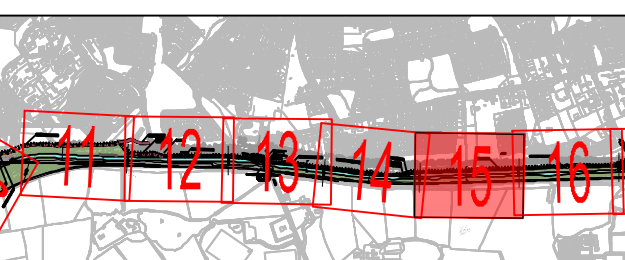

ORDNANCE SURVEY IRELAND LICENCE
No EN CYAL50276885© ORDNANCE
SURVEY IRELAND GOVERNMENT OF
IRELAND

9	30-09-26	Planning Issue	JP	MK
8	30-07-26	FCC Issue	JP	MK
7	08-08-26	Arch Proposal's Incorporated	JP	MK
6	21-01-26	FCC Issue	VDK	MK
5	12-11-25	FCC Issue	JP	MK
4	02-10-25	Fifth Issue	JP	MK
3	04-09-25	Fourth Issue	JP	MK
2	20-03-25	Sections Revised	JP	MK
1	27-11-24	Draft Proposals Incorporated	JP	MK
0	04-01-24	DRAFT Issue	JP	MK
rev	date	description	by	checked

STATUS CODES	
purpose	acceptance
P3 - PLANNING PERMISSION	S - ISSUED



DBFL
CONSULTING ENGINEERS

T: + 353 1 400 4000 | E: info@dbfl.ie | W: www.dbfl.ie

project ref

ROYAL CANAL URBAN GREENWAY

drawing title

PREFERRED ROUTE - SHEET 15 OF 25

client

FINGAL COUNTY COUNCIL

designed by MK	author JP	scale 1:500	sheet size A1
drawing no. 170239-X-04-X-XXX-DR-DBFL-CE-1115			revision 9