


© COPYRIGHT OF THIS DRAWING IS RESERVED BY DBFL CONSULTING ENGINEERS. NO PART SHALL BE REPRODUCED OR TRANSMITTED WITHOUT THEIR WRITTEN PERMISSION.

NO CHANGES OF WHATSOEVER NATURE ARE TO BE MADE TO ANY DETAILS SET OUT OR CONTAINED IN ANY DBFL SPECIFICATIONS OR DRAWINGS UNLESS THE EXPRESS CONSENT HAS BEEN OBTAINED IN ADVANCE, IN WRITING, FROM DBFL


NOTES

4. ALL WORKS TO BE CONSTRUCTED IN ACCORDANCE WITH THE SPECIFICATION FOR ROAD WORKS UNLESS OVERRIDDEN BY THE LOCAL OVERSEER'S AUTHORITY'S STANDARDS
5. ALL SIGNS, MARKINGS & SIGNS SHALL COMPLY FULLY WITH THE TRAFFIC SIGNS MANUAL PUBLISHED BY THE DEPARTMENT OF TRANSPORT.
6. SIGNS & MARKINGS: CONTRACTOR TO FURNISH PRECISE SETTING OUT WITH EMPLOYERS REPRESENTATIVE PRIOR TO COMPLETION
7. ALL TRAFFIC MANAGEMENT PLANS TO COMPLY FULLY WITH THE PROVISIONS OF CHAPTER 9 OF THE TRAFFIC SIGNS MANUAL
8. ALL CO-ORDINATES ARE TO IRISH TRANSPORT MERCATOR.
9. ALL LEVELS ARE TO ORDNANCE DATUM AND ARE IN METRES
10. ALL PEDESTRIAN, CYCLE AND VEHICULAR ROUTES MUST BE RETAINED IN ACCORDANCE WITH APPROVED TRAFFIC MANAGEMENT PLAN.

LEGEND:

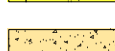- | | |
|---|---|
|  | PROPOSED BOUND SURFACING |
|  | PROPOSED UNBOUND SURFACING |
|  | SURFACING WORKS BY OTHERS |
|  | PROPOSED BRIDGE |
|  | PROPOSED CANTILEVERED BOARDWALK |
|  | PROPOSED ELEVATED BOARDWALK |
|  | SHARED STREET TREATMENT |
|  | EXISTING PEDESTRIAN / CYCLE FACILITIES |
|  | EXISTING TOWPATH MAINTAINED |
|  | GREEN AREA |
|  | ROYAL CANAL |
|  | PROPOSED FENCELINE |
|  | FINGAL / KILDARE CC BOUNDARY |
|  | PROPOSED RAILING |
|  | PROPOSED SPECIALIST DESIGNED EARTH RETAINING SYSTEM |
|  | EMBANKMENTS |

KEYPLAN:

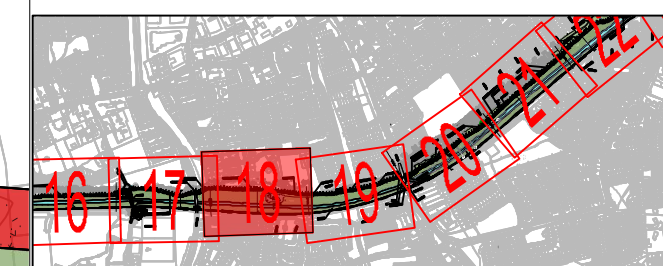

ORDNANCE SURVEY IRELAND LICENCE
No EN CYAL50276885© ORDNANCE
SURVEY IRELAND GOVERNMENT OF
IRELAND

8	30-09-26	Planning Issue	JP	MK
7	30-07-26	FCC Issue	JP	MK
6	21-01-26	FCC Issue	VOK	MK
5	12-11-25	FCC Issue	JP	MK
4	02-10-25	Fifth Issue	JP	MK
3	04-08-25	Fourth Issue	JP	MK
2	20-03-25	Sections Revised	JP	MK
1	27-11-24	Second Issue	JP	MK
0	04-01-24	DRAFT Issue	JP	MK
rev	date	description	by	chkd

STATUS CODES	
purpose P3 - PLANNING PERMISSION	acceptance S - ISSUED

DBFL
CONSULTING ENGINEERS

T: + 353 1 400 4000 | E: info@dbfl.ie | W: www.dbfl.ie

DUBLIN | CORK | GALWAY | WATERFORD

project ref.	
drawing title	ROYAL CANAL URBAN GREENWAY
client	PREFERRED ROUTE - SHEET 18 OF 25
	FINGAL COUNTY COUNCIL

designed by MK	author JP	scale 1:500	sheet size A1
drawing no. 170239-X-04-X-XXX-DR-DBFL-CE-1118			revision 8

