# ROYAL CANAL URBAN GREENWAY

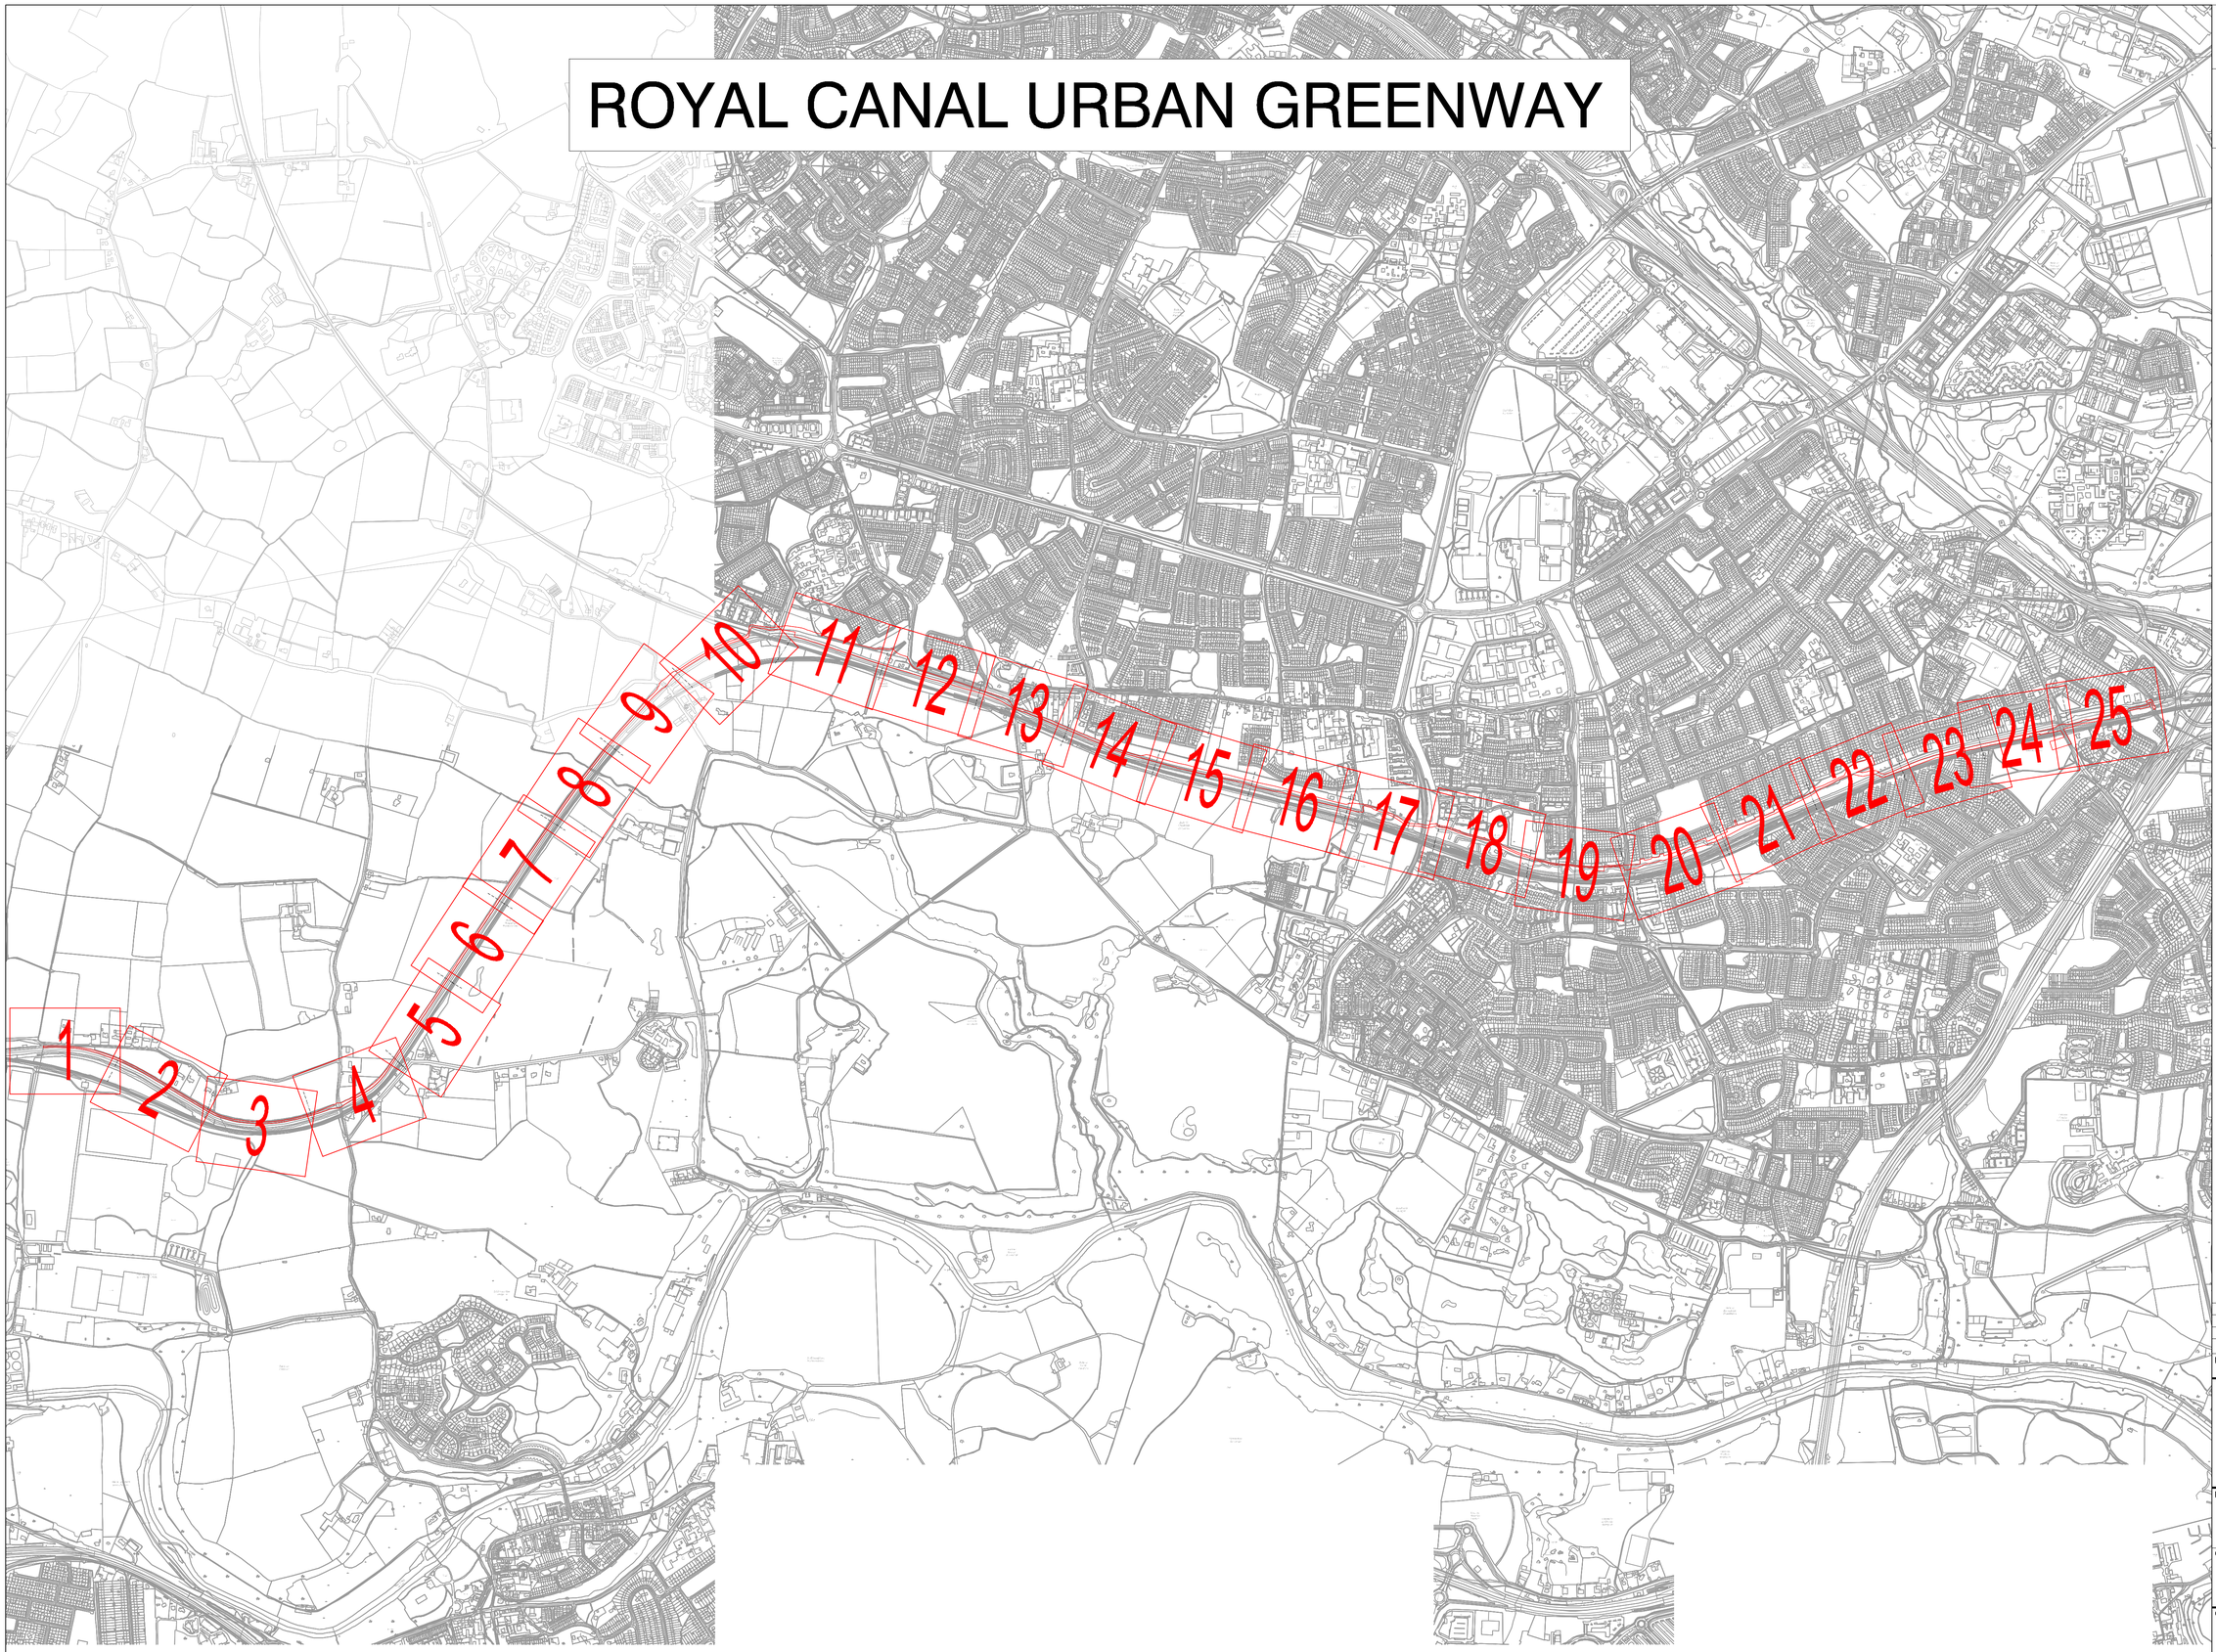


ON ORIGINAL

0 5 10 20 30 40 50mm

© COPYRIGHT OF THIS DRAWING IS RESERVED BY DBFL CONSULTING ENGINEERS. NO PART SHALL BE REPRODUCED OR TRANSMITTED WITHOUT THEIR WRITTEN PERMISSION.

NO CHANGES OF WHATSOEVER NATURE ARE TO BE MADE TO ANY DETAILS SET OUT OR CONTAINED IN ANY DBFL SPECIFICATIONS OR DRAWINGS UNLESS THE EXPRESS CONSENT HAS BEEN OBTAINED IN ADVANCE, IN WRITING, FROM DBFL

NOTES:

| rev | date | description | by | chkd. |
|---|---|---|---|---|
| 1 | 01-10-26 | Planning Issue | JP | MK |
| 0 | 15-12-23 | First Issue | PJ | JP |

STATUS CODES

| purpose | acceptance |
|---|---|
| P3 - PLANNING PERMISSION | S - ISSUED |

DBFL CONSULTING ENGINEERS

T: + 353 1 400 4000 | E: info@dbfl.ie | W: www.dbfl.ie

DUBLIN | CORK | GALWAY | WATERFORD

project ref.

ROYAL CANAL URBAN GREENWAY

drawing title

PROPOSED RED LINE KEYPLAN

client

FINGAL COUNTY COUNCIL

| designed by | author | scale | sheet size |
|---|---|---|---|
| MK | JP | 1:12500 | A1 |

| drawing no. | revision |
|---|---|
| 170239-X-00-X-XXX-DR-DBFL-CE-0100 | 1 |