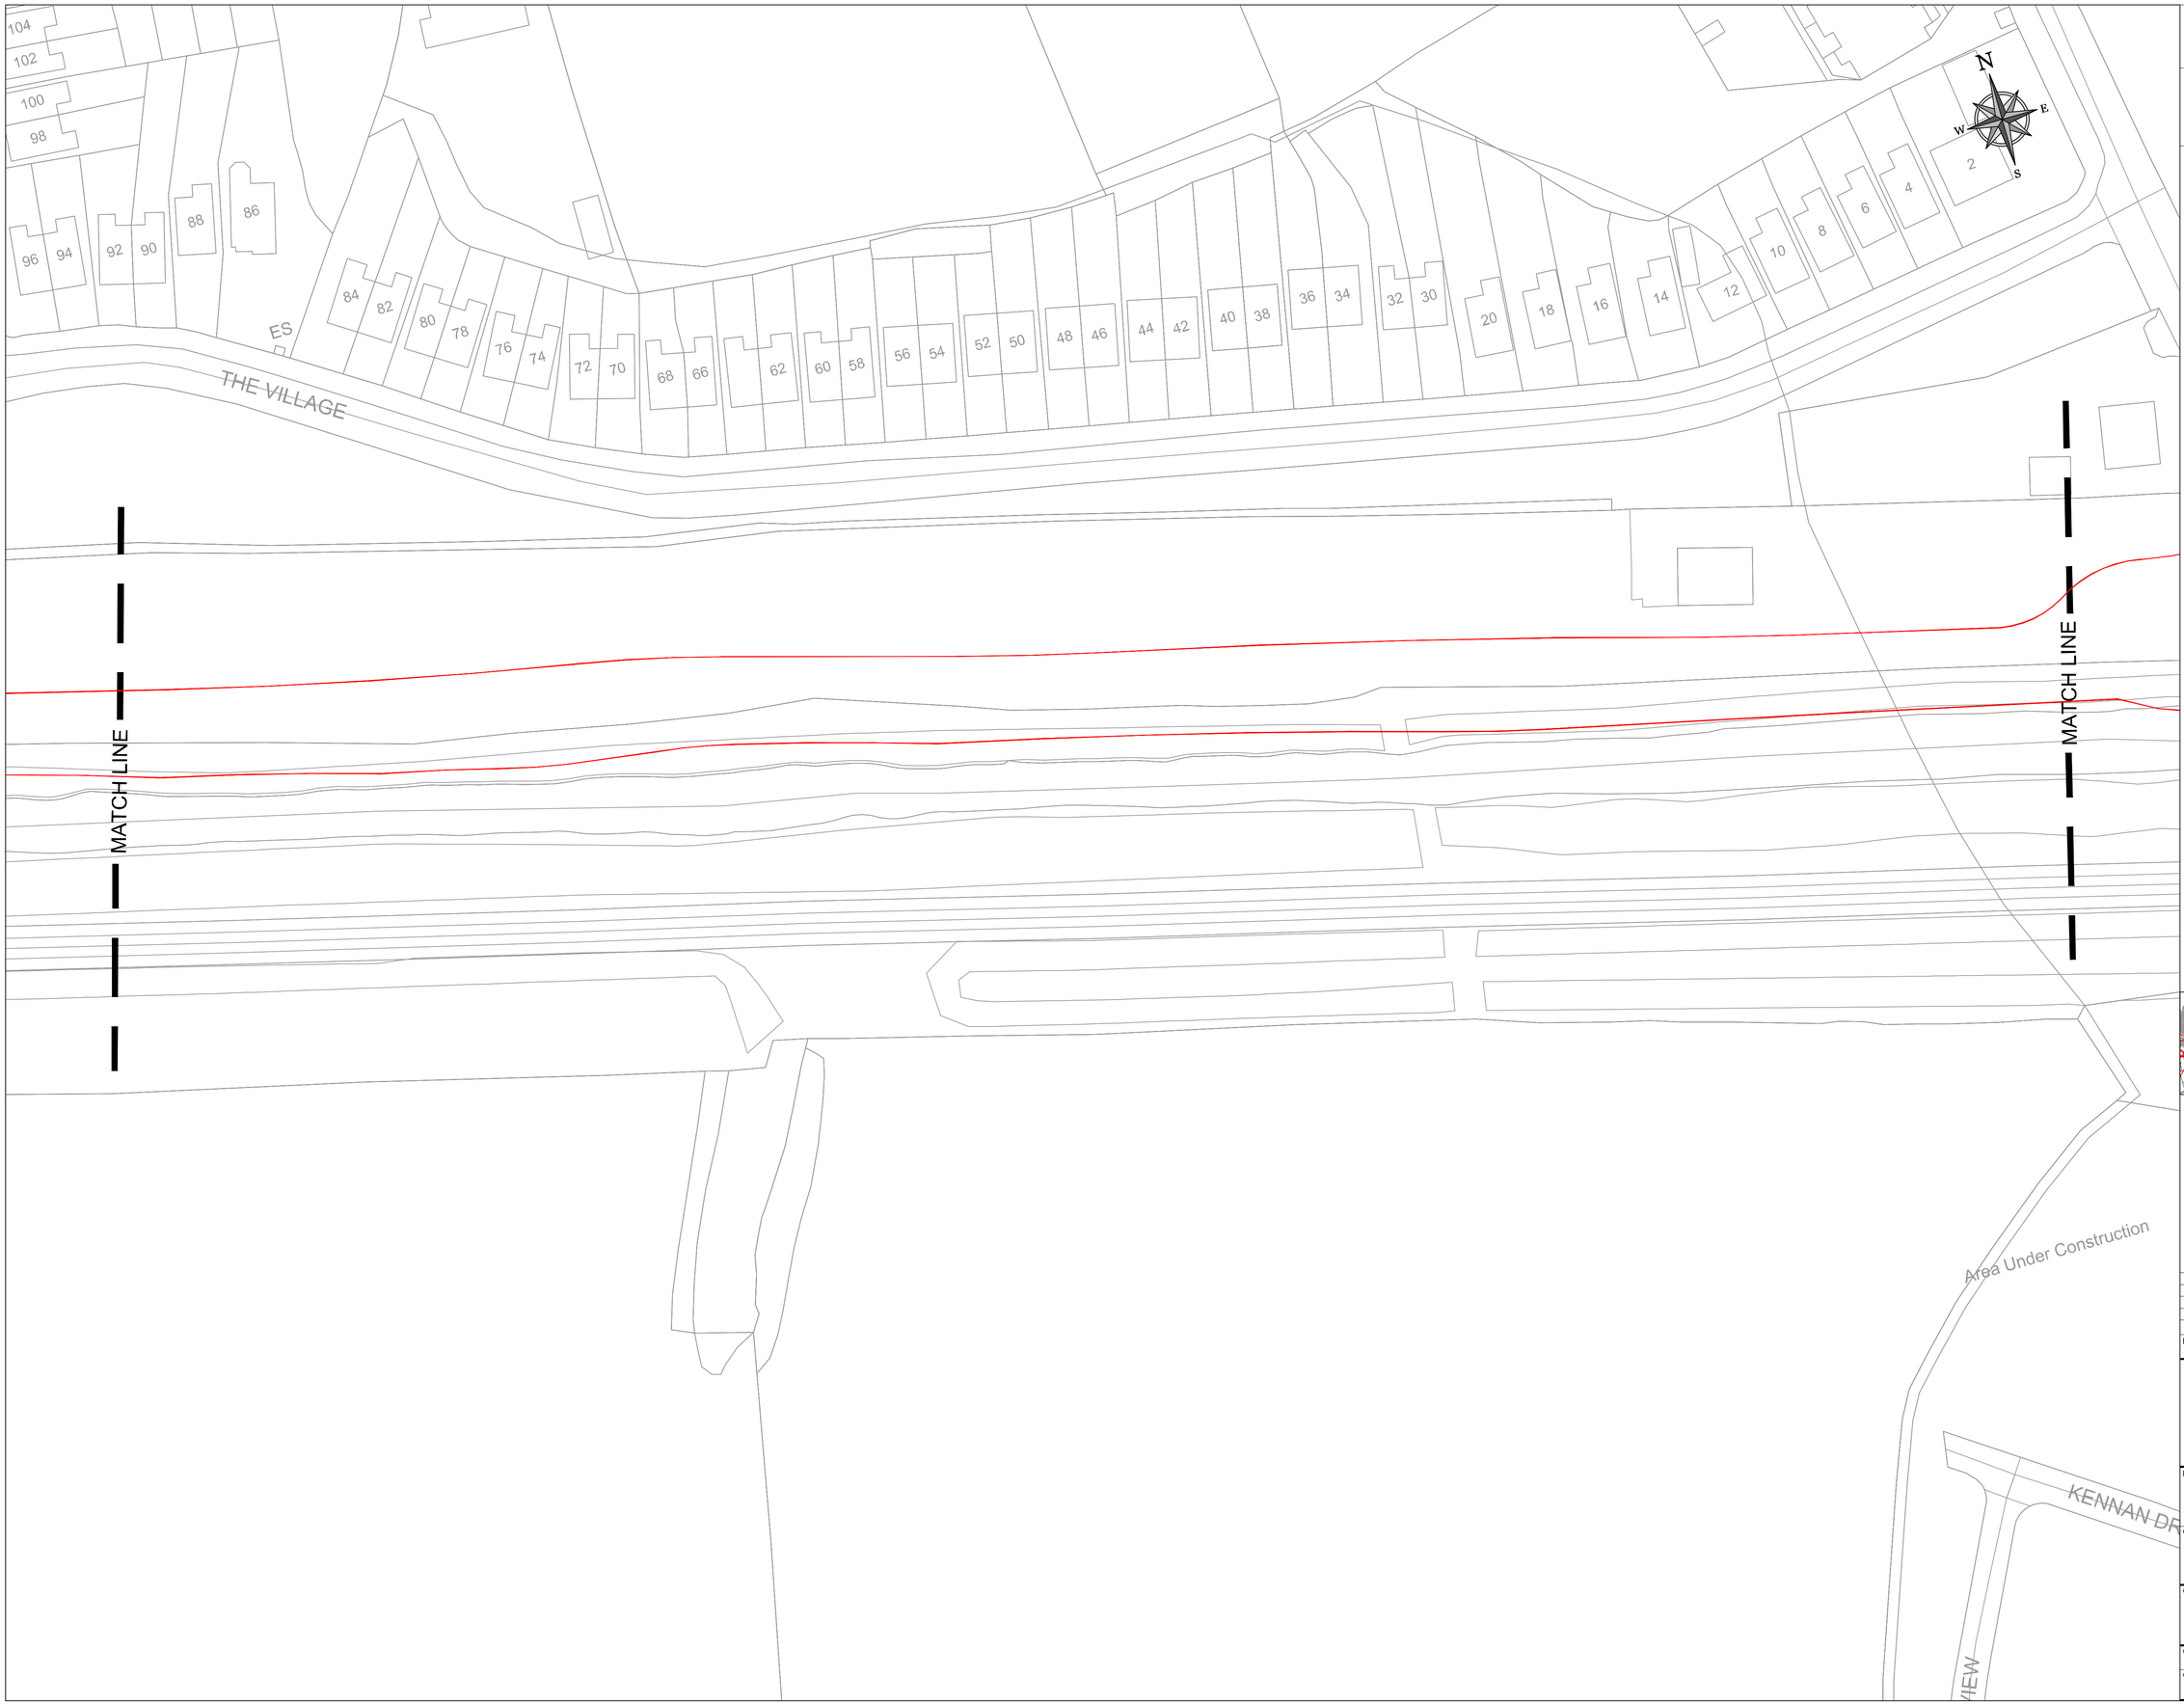

ON ORIGINAL

0 5 10 20 30 40 50mm

© COPYRIGHT OF THIS DRAWING IS RESERVED BY DBFL CONSULTING ENGINEERS. NO PART SHALL BE REPRODUCED OR TRANSMITTED WITHOUT THEIR WRITTEN PERMISSION.

NO CHANGES OF WHATSOEVER NATURE ARE TO BE MADE TO ANY DETAILS SET OUT OR CONTAINED IN ANY DBFL SPECIFICATIONS OR DRAWINGS UNLESS THE EXPRESS CONSENT HAS BEEN OBTAINED IN ADVANCE, IN WRITING, FROM DBFL

NOTES:

GENERAL NOTES:

1. ALL CO-ORDINATES ARE TO IRISH TRANSVERSE MERCATOR (BASED ON OS MAPPING)
2. ALL LEVELS ARE TO ORDANCE DATUM MALIN HEAD (BASED ON LIDAR SURVEY INFORMATION)
3. ALL DIMENSIONS IN METERS UNLESS SPECIFIED OTHERWISE
4. DO NOT SCALE FROM DRAWING

LEGEND:

RED LINE

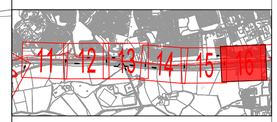

KEYPLAN:

ORDNANCE SURVEY IRELAND LICENCE
No EN CYAL50276885©
ORDNANCE SURVEY IRELAND
GOVERNMENT OF IRELAND

rev	date	description	by	chkd.
2	01-10-26	Planning Issue	JP	MK
1	20-03-25	Second Issue	JP	MK
0	15-12-23	First Issue	PJ	JP

STATUS CODES

purpose	acceptance
P3 - PLANNING PERMISSION	S - ISSUED

DBFL
CONSULTING ENGINEERS
T: + 353 1 400 4000 | E: info@dbfl.ie | W: www.dbfl.ie
DUBLIN | CORK | GALWAY | WATERFORD

project ref.

ROYAL CANAL URBAN GREENWAY

drawing title

PROPOSED RED LINE - SHEET 16 OF 25

client

FINGAL COUNTY COUNCIL

designed by	author	scale	sheet size
MK	JP	1:500	A1

drawing no.	revision
170239-X-00-X-XXX-DR-DBFL-CE-0116	2