

GENERAL NOTES:


A. THIS DRAWING IS TO BE READ IN CONJUNCTION WITH ALL RELEVANT ARCHITECTURAL DRAWINGS, THE SPECIFICATION, AND ALL RELEVANT STANDARD DETAIL DRAWINGS.

B. THIS DRAWING IS TO BE READ IN CONJUNCTION WITH ALL RELEVANT CIVIL, STRUCTURAL, MECHANICAL AND ELECTRICAL DRAWINGS TOGETHER WITH THE SPECIFICATIONS AND SCHEDULES.

C. ALL DIMENSIONS IN MILLIMETRES. DO NOT SCALE FROM THIS DRAWING. USE FIGURED DIMENSIONS ONLY.

D. CONTRACTOR MUST VERIFY ALL DIMENSIONS ON SITE BEFORE SETTING OUT, COMMENCING WORK, OR PRODUCING ANY SHOP DRAWINGS.


1 Site Contiguous Elevation 01 - South-West Facing
1:200

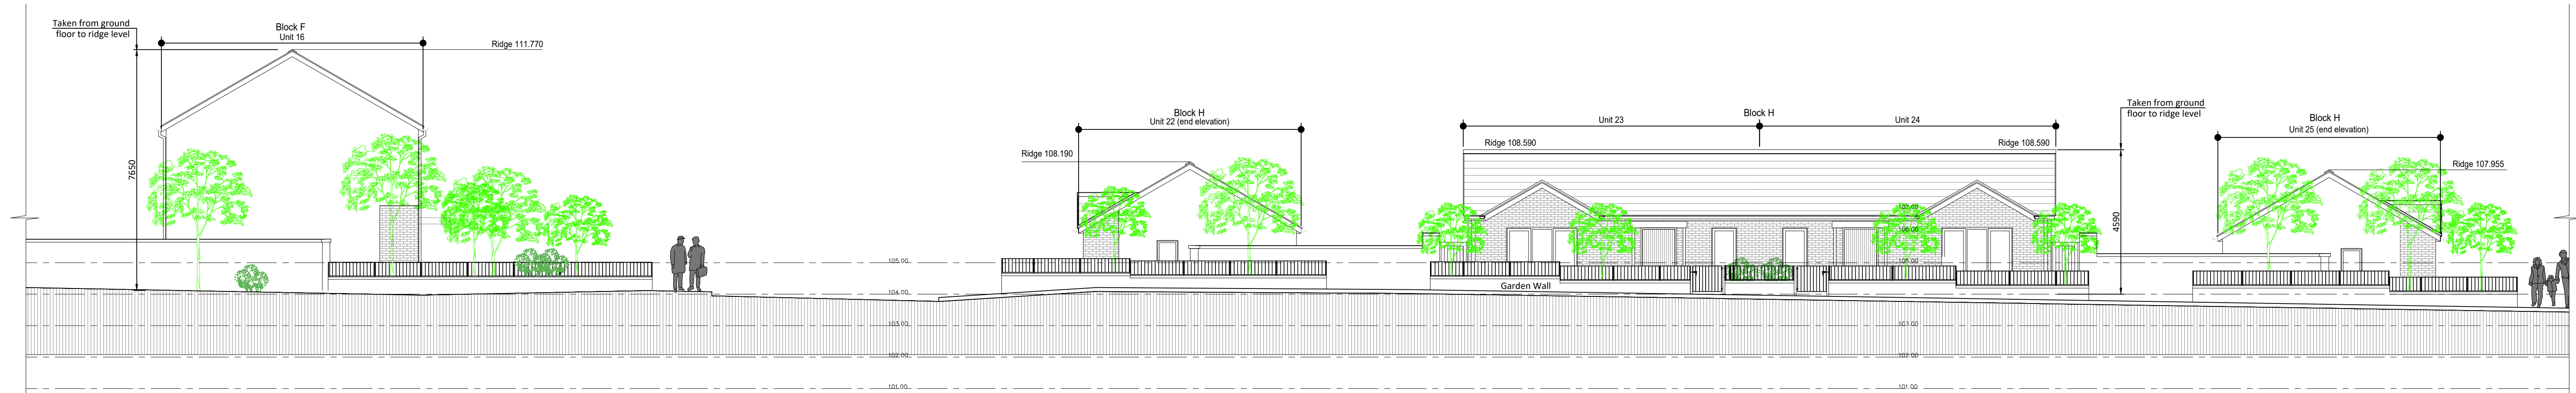

A Contiguous Elevation 1 Part A - (Larger Scale)- South-West Facing
1:100



B Contiguous Elevation 2 Part B - (Larger Scale)- South-East Facing
1:100

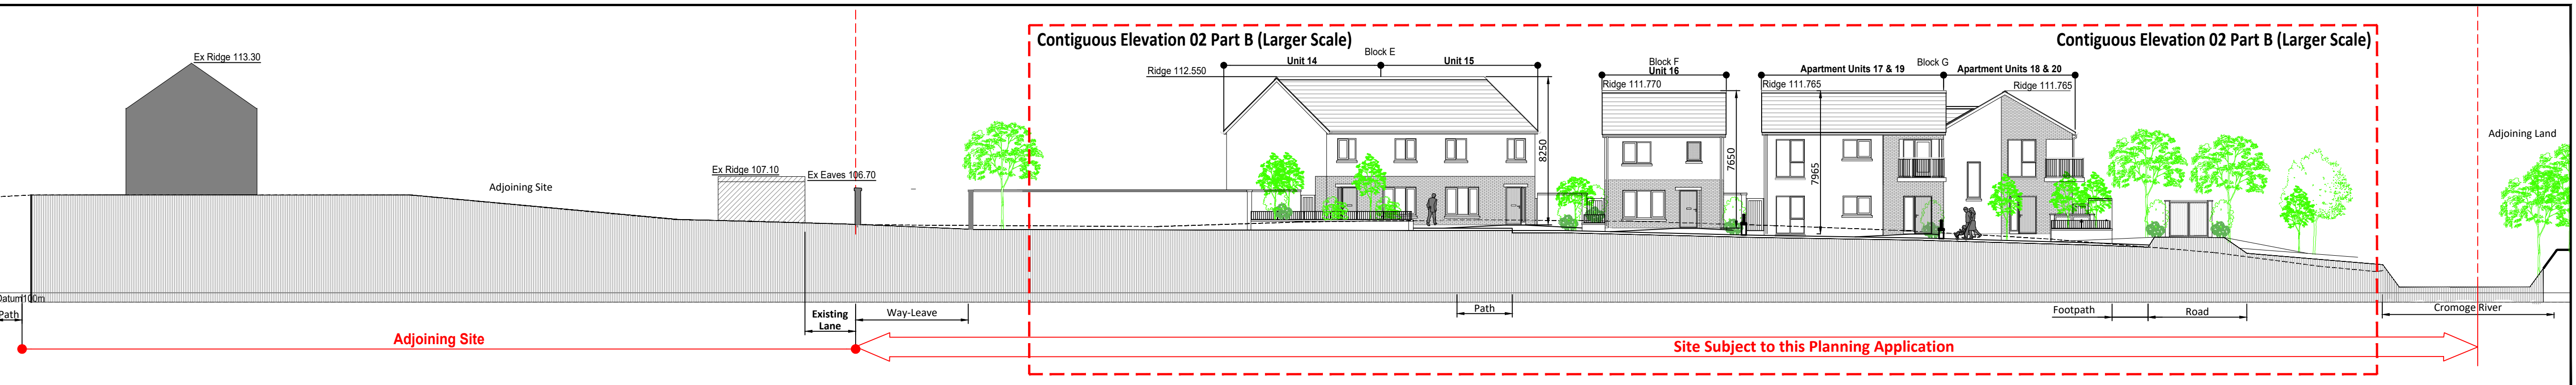

eml
ARCHITECTS

20 Cruises Street
Limerick
V94 R6P9
Ireland
(Registered Office)

37 Fitzwilliam Pl.
Dublin 2
D02 YT52
Ireland

(051) 332 249
limerick@eml.ie

(01) 670 7677
dublin@eml.ie

www.eml.ie

eml Job No.	Job Name		
3621	Housing Development at Glean Caoin, Borrisoleigh Co. Tipperary		
Client			
Tipperary County Council			
Sheet Title			
Site Contiguous Elevations 1 & 2 (Including larger scale sections of elevations)			
Stage			
Planning			
Suitability			
S1			
Date	Scale @ A1	Drawn by	Checked by
17/10/2025	As Shown	CS	tSb
Drawing No.			Rev
3621-EML-ZZ-ZZ-DR- A-0020			P01
Project - Originator - Volume - Level - Form - Role - Number			