


GENERAL NOTES:

A. THIS DRAWING IS TO BE READ IN CONJUNCTION WITH ALL RELEVANT ARCHITECTURAL DRAWINGS, THE SPECIFICATION, AND ALL RELEVANT STANDARD DETAIL DRAWINGS.


B. THIS DRAWING IS TO BE READ IN CONJUNCTION WITH ALL RELEVANT CIVIL, STRUCTURAL, MECHANICAL AND ELECTRICAL DRAWINGS TOGETHER WITH THE SPECIFICATIONS AND SCHEDULES.

C. ALL DIMENSIONS IN MILLIMETRES. DO NOT SCALE FROM THIS DRAWING. USE FIGURED DIMENSIONS ONLY.


D. CONTRACTOR MUST VERIFY ALL DIMENSIONS ON SITE BEFORE SETTING OUT, COMMENCING WORK, OR PRODUCING ANY SHOP DRAWINGS.

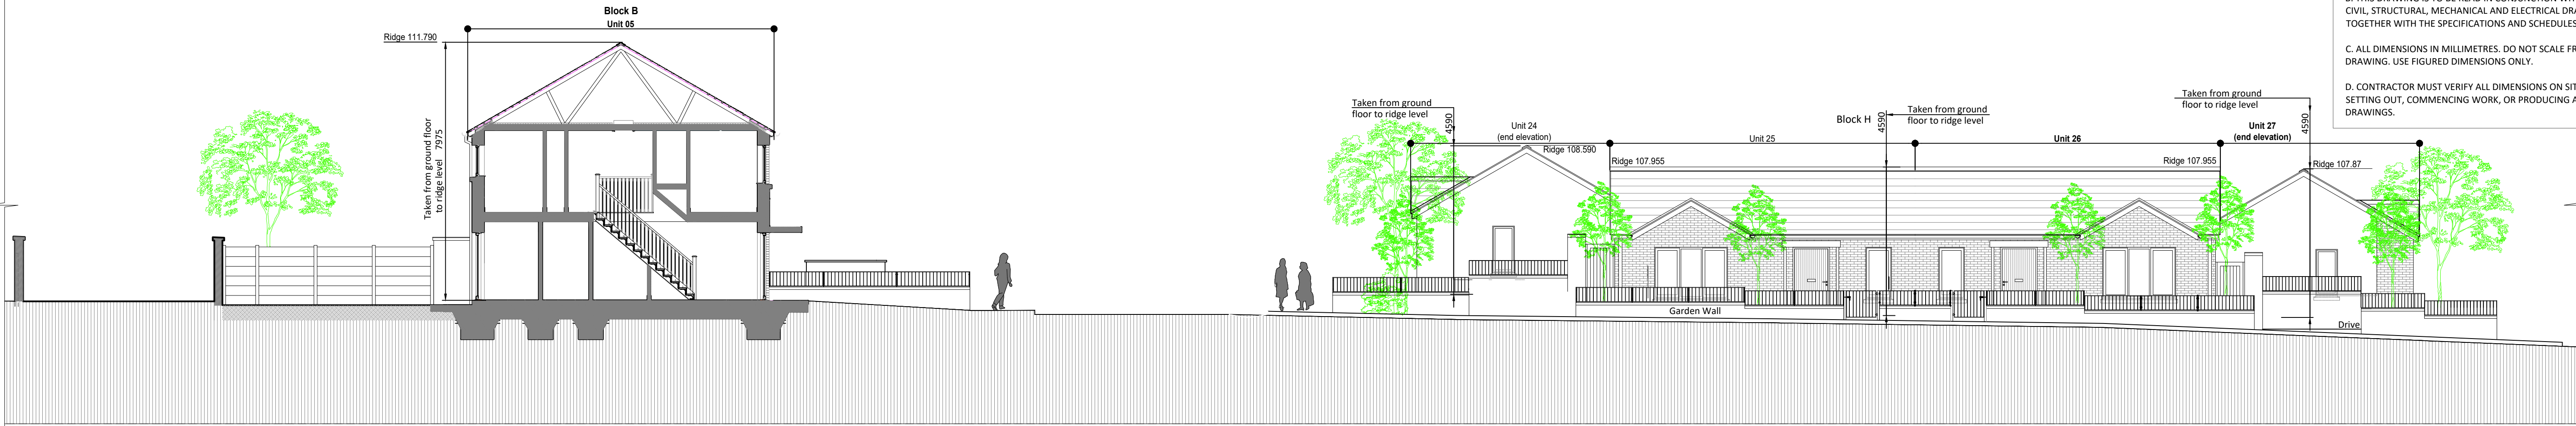


C Contiguous Elevation 03 Part C-(Larger Scale)-South-East Facing
1:100

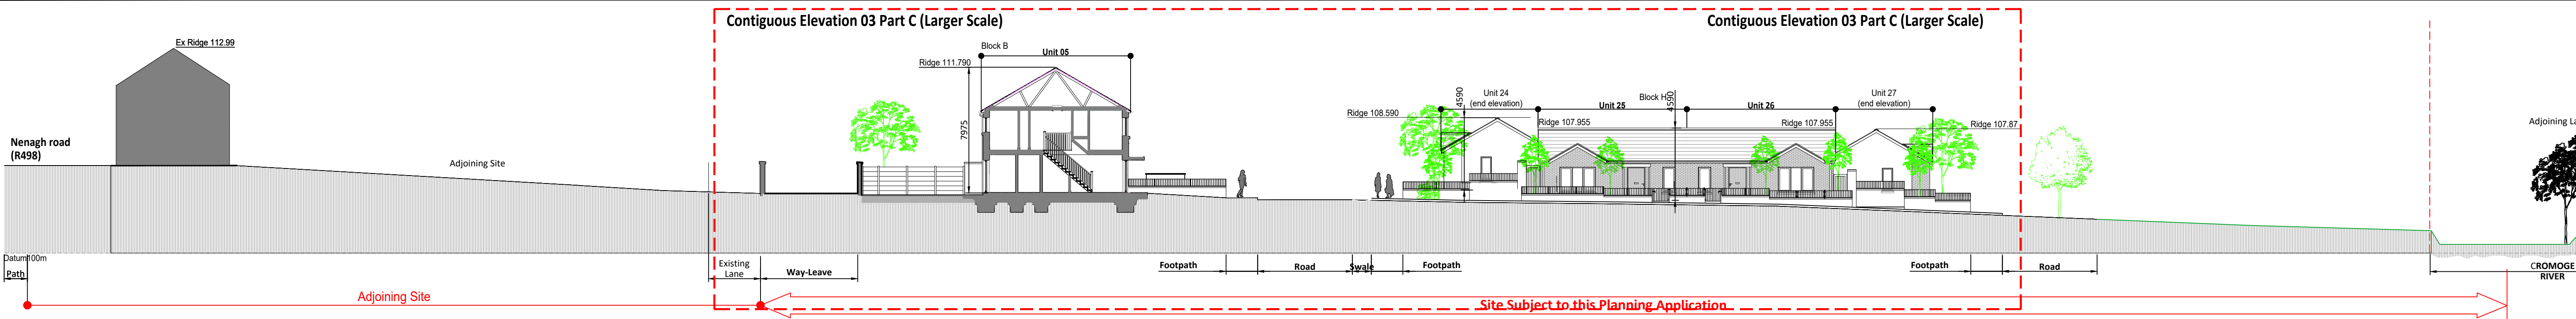

3 Site Contiguous Sectional / Elevation 03 - (Larger Scale)-South-East Facing
1:200

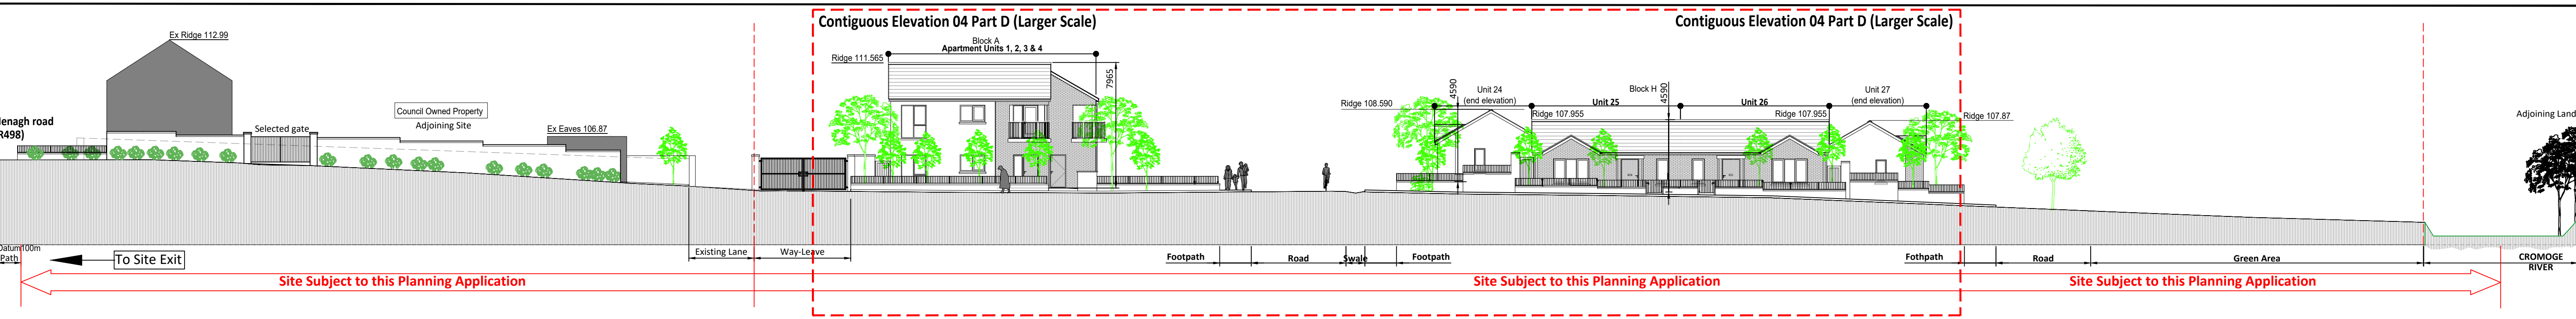

4 Site Contiguous Elevation 04 - South-East Facing
1:200

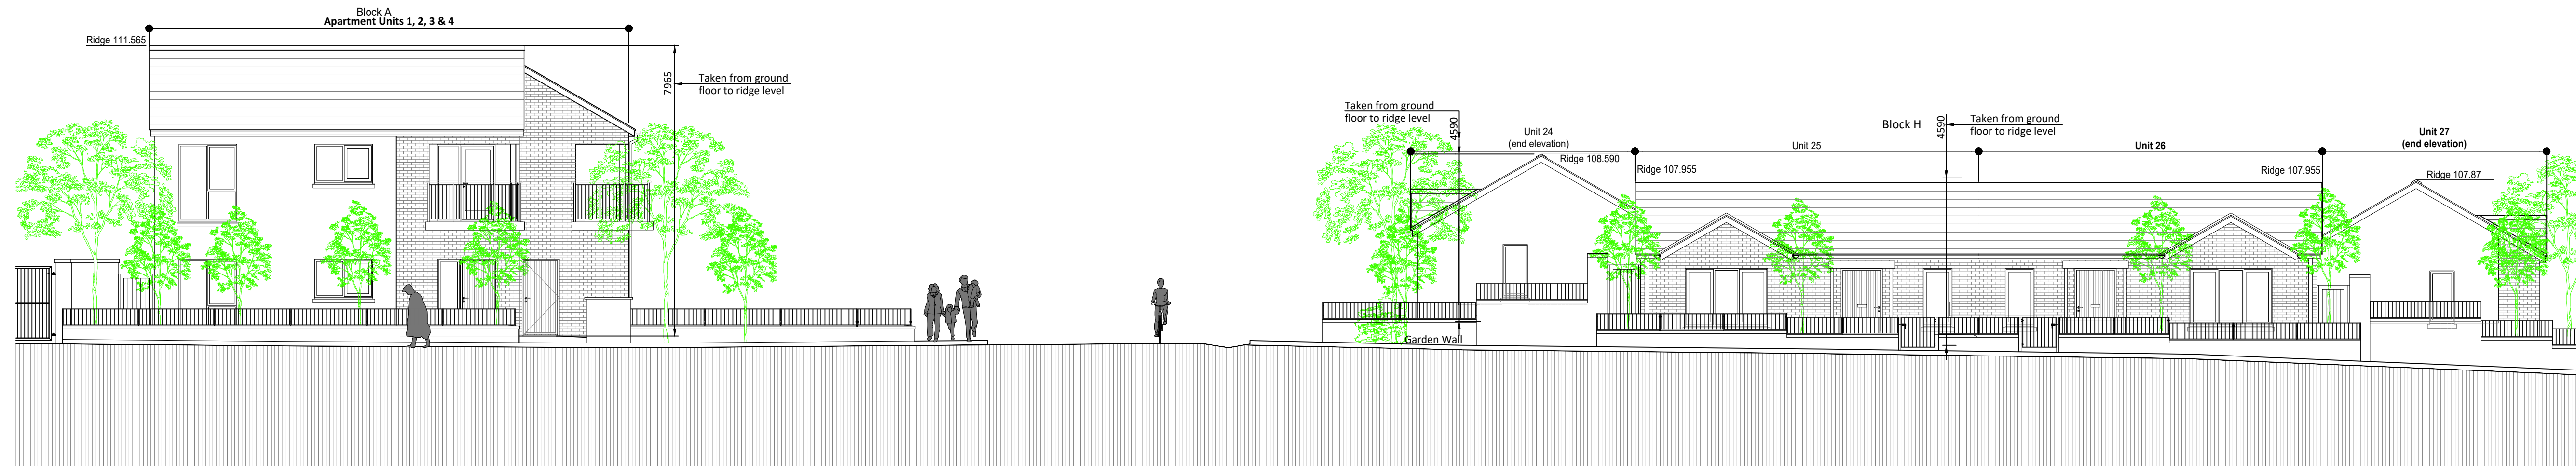

D Contiguous Elevation 04 Part D-(Larger Scale)- South-East Facing
1:100

P01	Part VIII-Planning Issue	RF	tSb	18/06/26
Rev	Description	By	Ckd	Date

e ml
ARCHITECTS

20 Cruises Street
Limerick
V94 R6P9
Ireland
(Registered Office)

37 Fitzwilliam Pl.
Dublin 2
D02 YT52
Ireland

(051) 312 249
limerick@eml.ie

(01) 670 7677
dublin@eml.ie

www.eml.ie

e ml Job No.
3621

Job Name
Housing Development at
Glean Caoin, Borrisoleigh Co. Tipperary

Client
Tipperary County Council

Sheet Title
Site Contiguous Elevations 3 & 4
(Including larger scale sections of elevations)

Stage
Planning

Suitability
S1

Date	Scale @ A1	Drawn by	Checked by
17/10/2025	As Shown	CS	tSb

Drawing No.	Rev
3621-EML-ZZ-ZZ-DR- A-0021	P01
Project - Originator - Volume - Level - Form - Role - Number	