


Contiguous Elevation 05 Part E (Larger Scale)

Contiguous Elevation 05 Part E (Larger Scale)

Contiguous Elevation 05 Part F (Larger Scale)

Contiguous Elevation 05 Part F (Larger Scale)

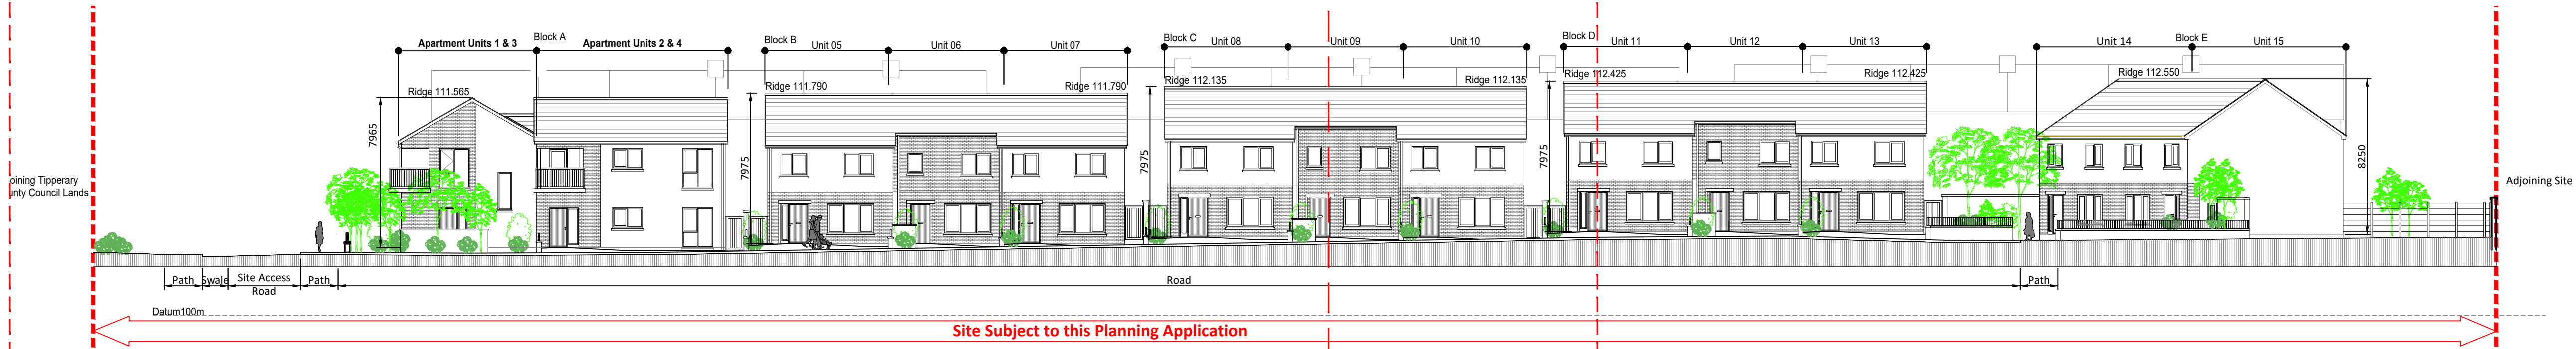

GENERAL NOTES:


A. THIS DRAWING IS TO BE READ IN CONJUNCTION WITH ALL RELEVANT ARCHITECTURAL DRAWINGS, THE SPECIFICATION, AND ALL RELEVANT STANDARD DETAIL DRAWINGS.

B. THIS DRAWING IS TO BE READ IN CONJUNCTION WITH ALL RELEVANT CIVIL, STRUCTURAL, MECHANICAL AND ELECTRICAL DRAWINGS TOGETHER WITH THE SPECIFICATIONS AND SCHEDULES.

C. ALL DIMENSIONS IN MILLIMETRES. DO NOT SCALE FROM THIS DRAWING. USE FIGURED DIMENSIONS ONLY.

D. CONTRACTOR MUST VERIFY ALL DIMENSIONS ON SITE BEFORE SETTING OUT, COMMENCING WORK, OR PRODUCING ANY SHOP DRAWINGS.

5 Site Contiguous Elevation 05 - North-East Facing
1:200

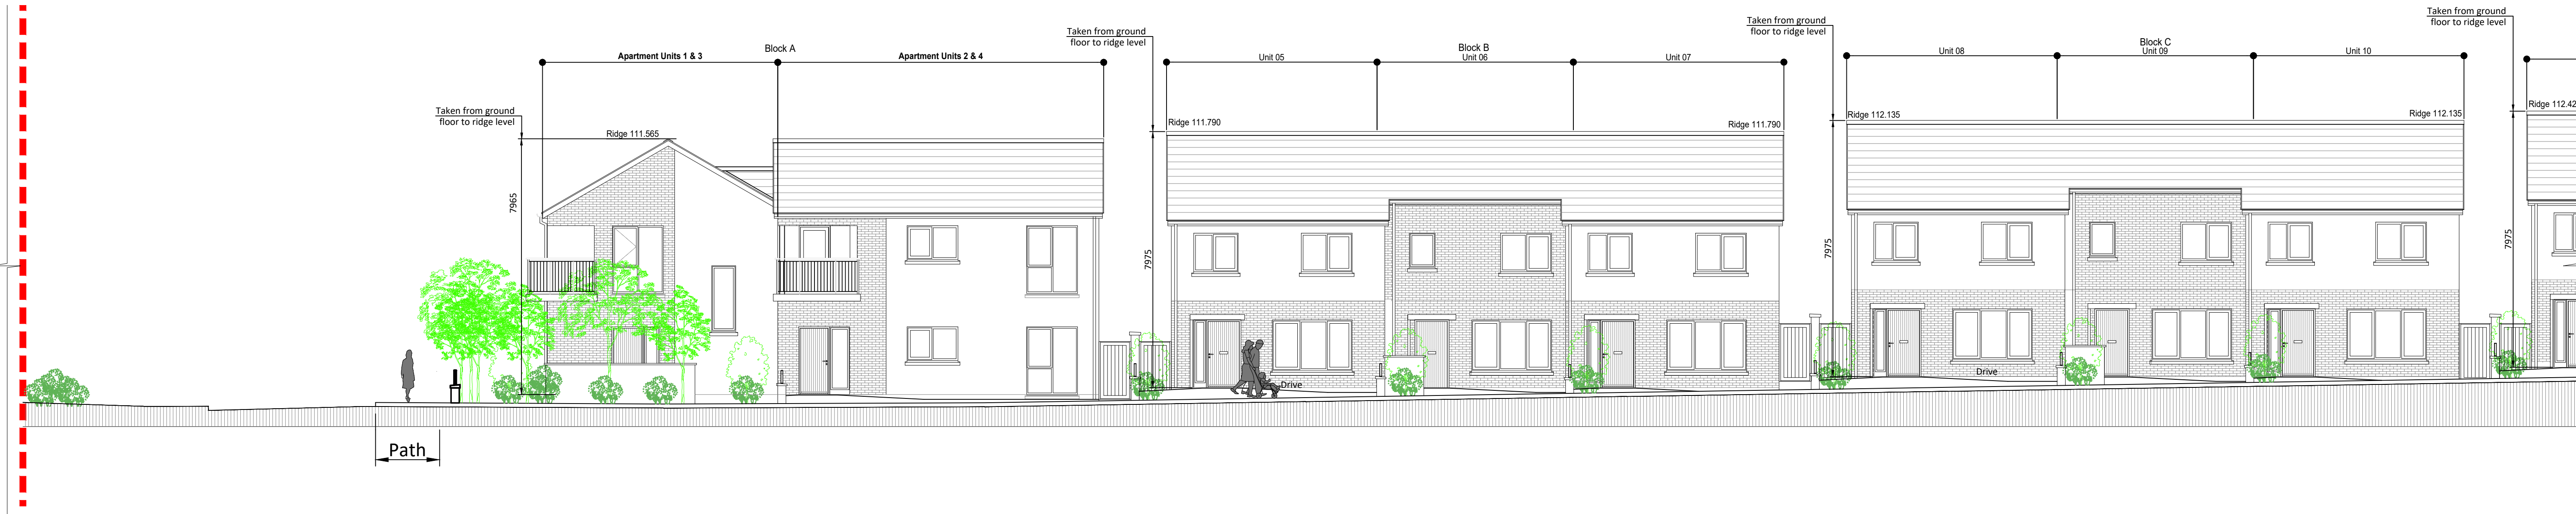

A Contiguous Elevation 5 Part E (Larger Scale)- North-East Facing
1:200



B Contiguous Elevation 5 Part F -(Larger Scale)- North-East Facing
1:200

P01	Part VIII-Planning Issue	RF	ISb	18/06/26
Rev	Description	By	Ckd	Date

e ml
ARCHITECTS

20 Cruises Street
Limerick
V94 R6P9
Ireland
(Registered Office)

37 Fitzwilliam Pl.
Dublin 2
D02 YT52
Ireland

(051) 312 249
limerick@eml.ie

(01) 670 7677
dublin@eml.ie

www.eml.ie

e ml Job No. 3621 Job Name Housing Development at Glean Caoin, Borrisoleigh Co. Tipperary

Client Tipperary County Council

Sheet Title Site Contiguous Elevations 5 (Including larger scale sections of elevations)

Stage Planning

Suitability S1

Date	Scale @ A1	Drawn by	Checked by
17/10/2025	As Shown	CS	tSb

Drawing No.	Rev
3621-EML-ZZ-ZZ-DR- A-0022	P01
Project - Originator - Volume - Level - Form - Role - Number	