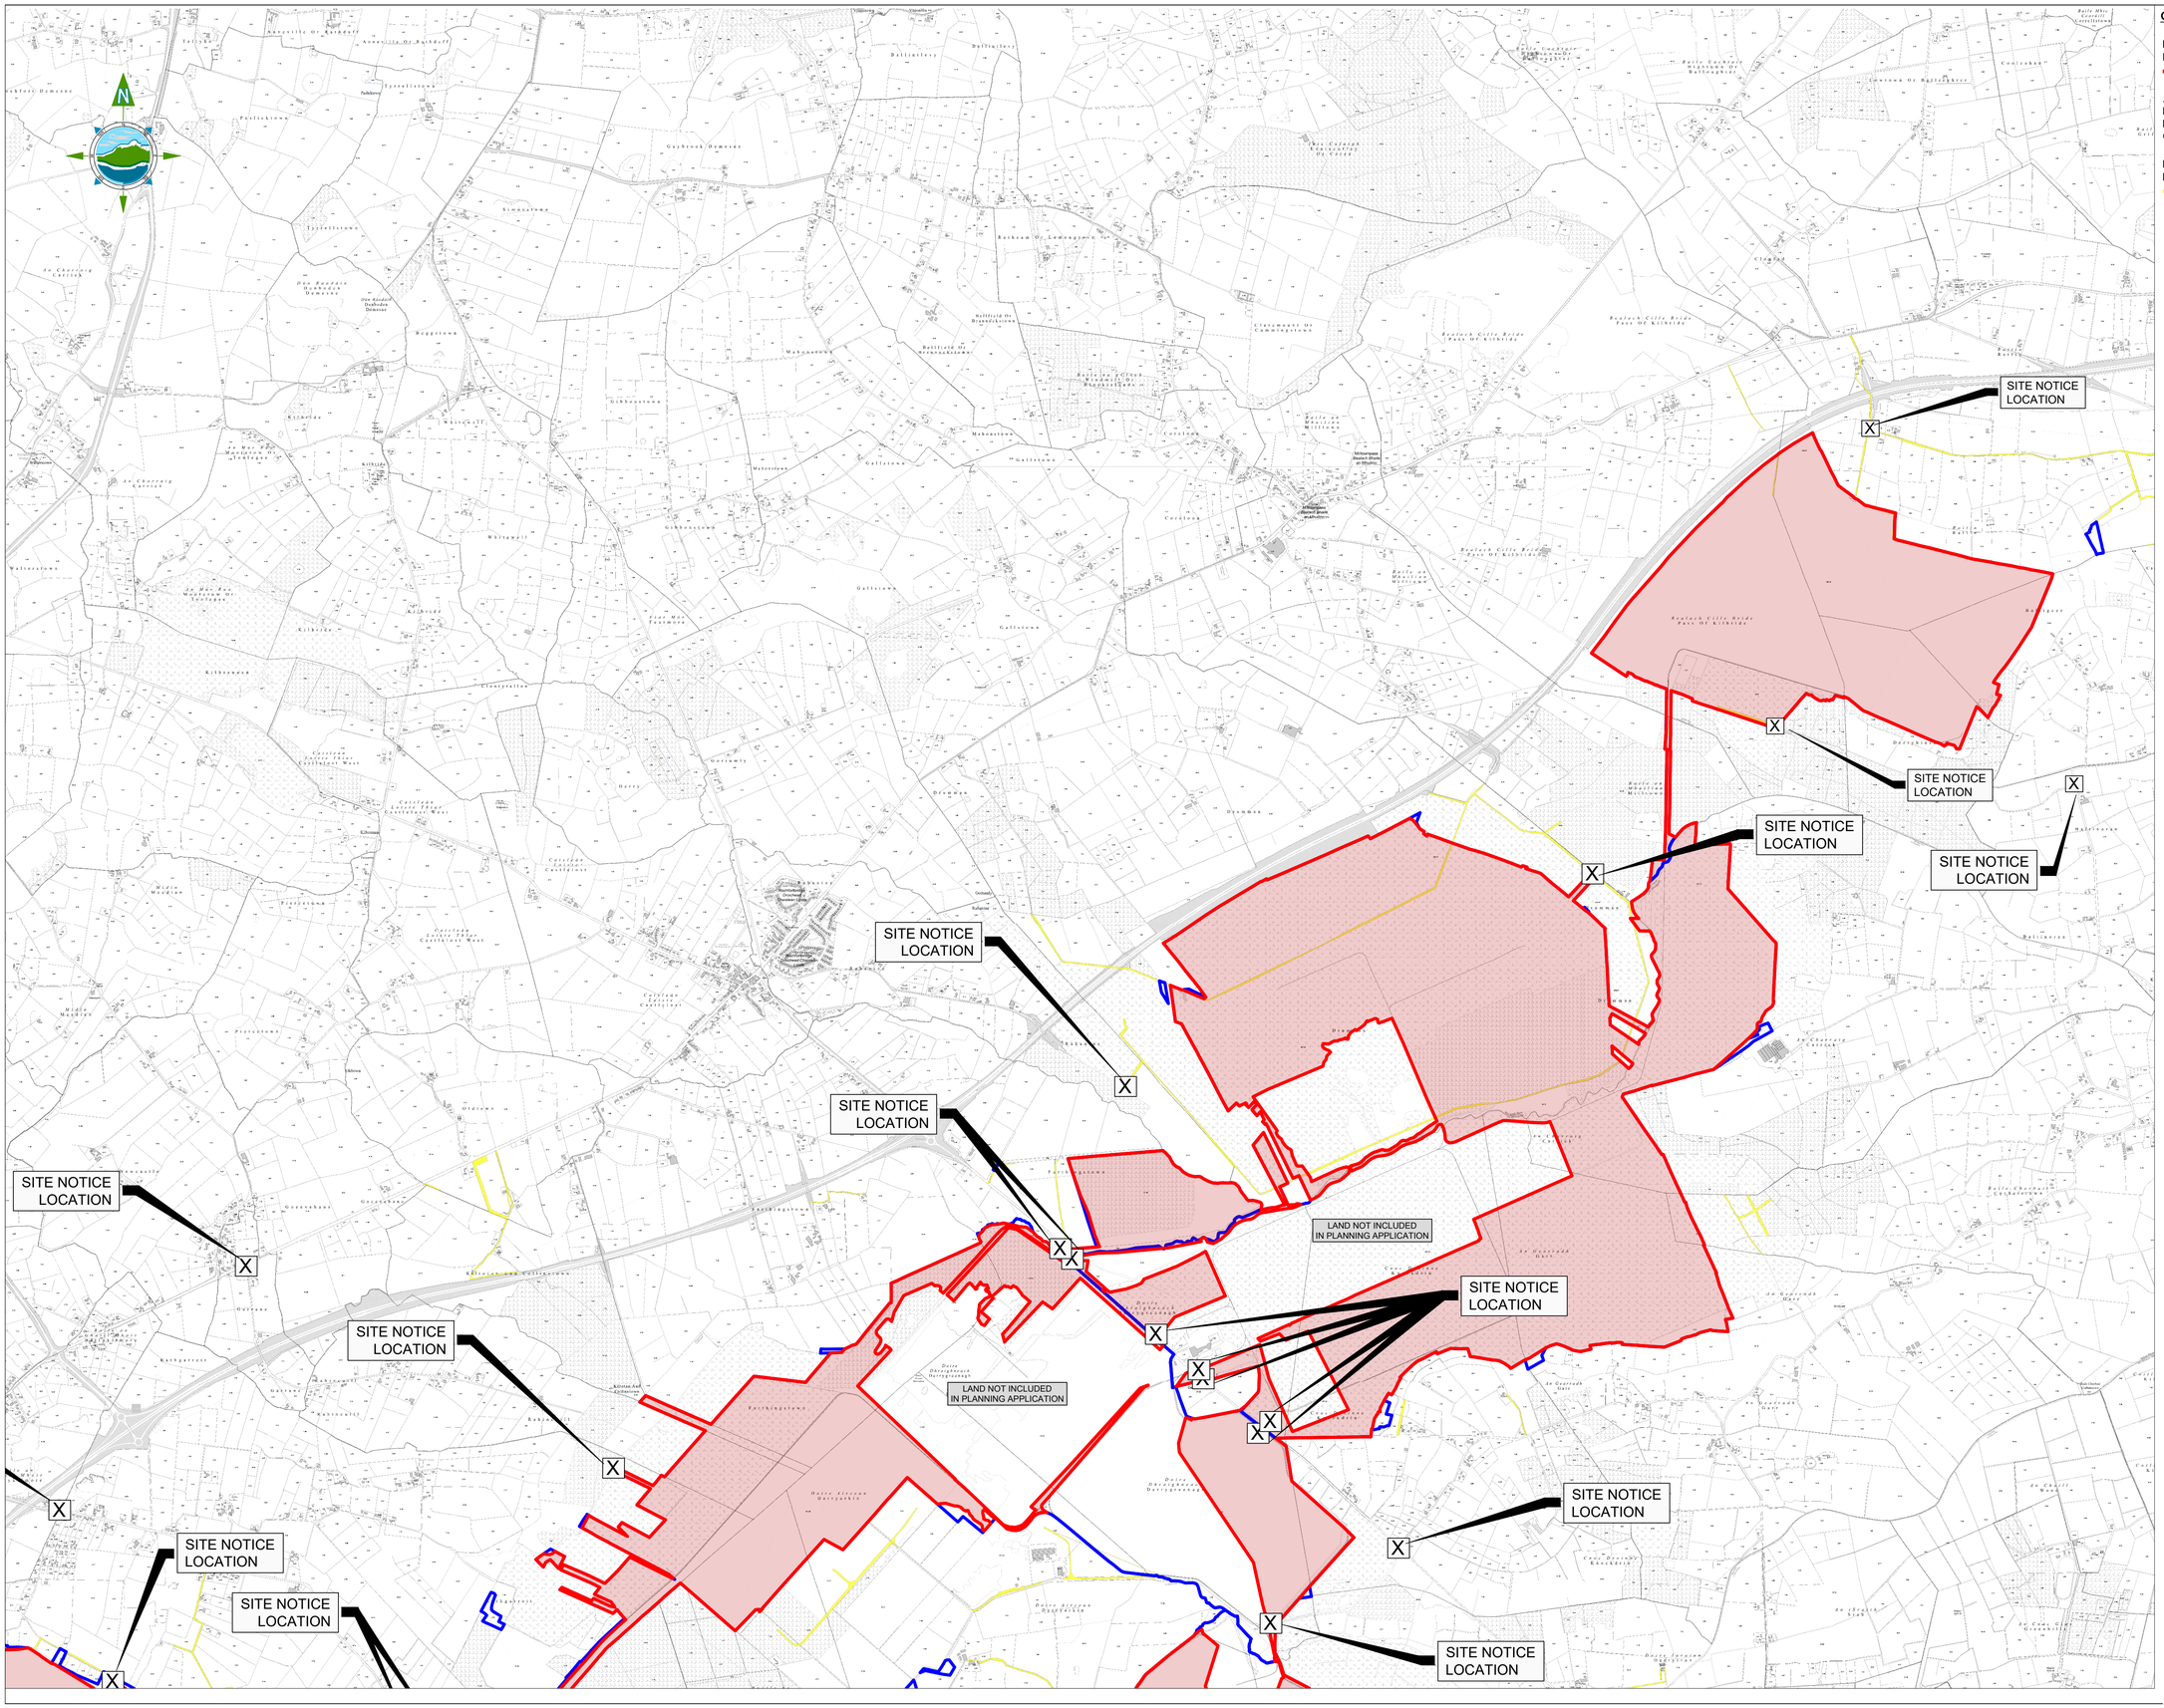

GENERAL LEGEND

PLANNING APPLICATION BOUNDARY

LANDS UNDER CONTROL OF DEVELOPER

APPLICATION BOUNDARY HATCHED FOR CLARITY

SITE NOTICE LOCATION

EXISTING WAYLEAVE / RIGHT OF WAY

KEY PLAN

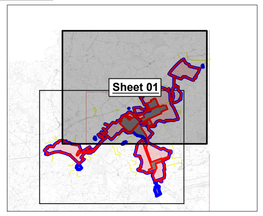

N O T E S :

1. DRAWINGS FOR PLANNING PURPOSES ONLY.
2. FIGURED DIMENSIONS ONLY TO BE TAKEN FROM THIS DRAWING.
3. GRID REFERENCES TO ITM.
4. ALL LEVELS SHOWN RELATE TO ORDNANCE SURVEY DATUM AT MALIN HEAD

Co. Offaly

TÉ 1:5,000 Sheet No's: 2975, 2976, 2977, 2978, 3044, 3045, 3046, 3047, 3048, 3112, 3113, 3114, 3115, 3116, 3178, 3179, 3180, 3181, 3182, 3244, 3245, 3246, 3247, 3248, 3309, 3310, 3311, 3312, 3313

Copyright Licence No: CYAL50445245
© Tailte Éireann - Surveying.

Rev	Date	Description	By	Chkd.
A	22.09.26	PLANNING ISSUE	MN	BK

Clien

BnM

Project:

DERRYGREENAGH
SUBSTITUTE CONSENT

Title:

SITE LOCATION MAP
- Sheet 1 of 2 -

Scale @ A1: 1:20,000 *Scale as agreed with A.C.P.*

Prepared by:	Checked by:	Date:
M. Nolan	B. Kasonde	September 2026

Drawing Status: Planning

TOBIN

Tel: +353 (0)91 565 211
Email: info@tobin.ie
www.tobin.ie

TOBIN will not be liable for any use of this document for any purpose other than that for which it was originally prepared and provided. Except where specifically and explicitly agreed in writing by TOBIN, as copyright holder, no part of this document may be reproduced or transmitted in any form and this document shall not be relied upon by any third party for any purpose

Drawing No.: 12334-2001

Revision: A