



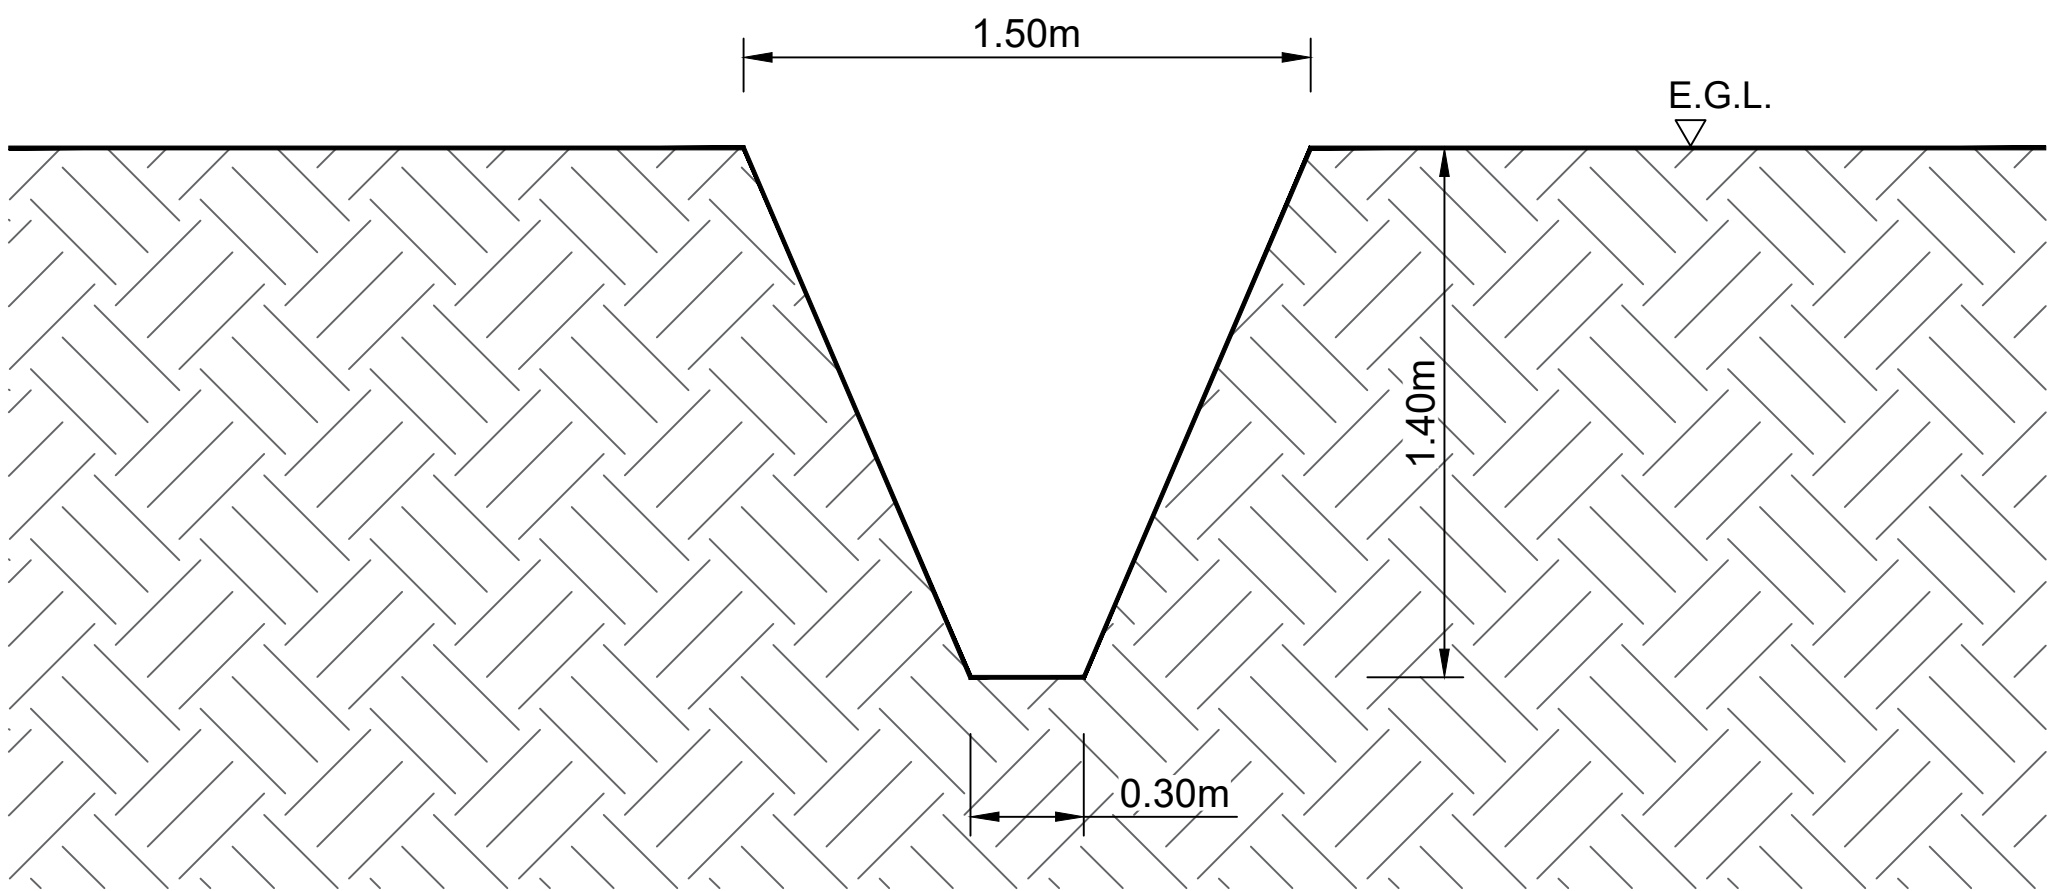


FIELD DRAIN (Milled Peat)
Scale 1:20

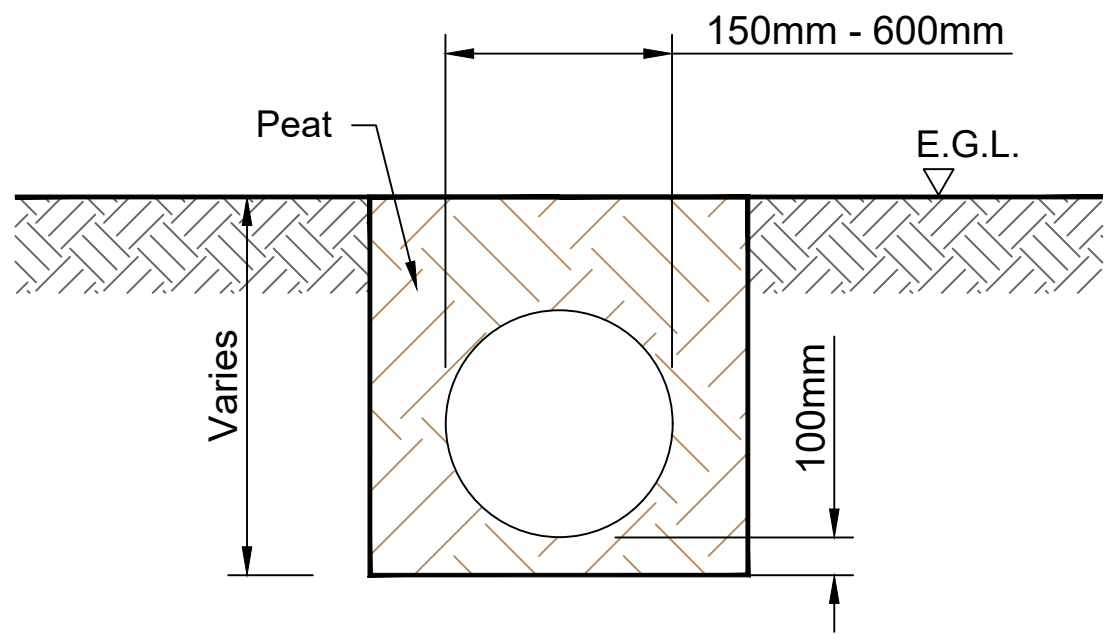


PIPE DRAIN
Scale 1:20

- NOTES:**
1. DRAWINGS FOR PLANNING PURPOSES ONLY.
 2. FIGURED DIMENSIONS ONLY TO BE TAKEN FROM THIS DRAWING.
 3. GRID REFERENCES TO ITM.
 4. ALL LEVELS SHOWN RELATE TO ORDNANCE SURVEY DATUM AT MALIN HEAD

A	22.09.26	PLANNING ISSUE	MN	BK
Rev	Date	Description	By	Chkd.

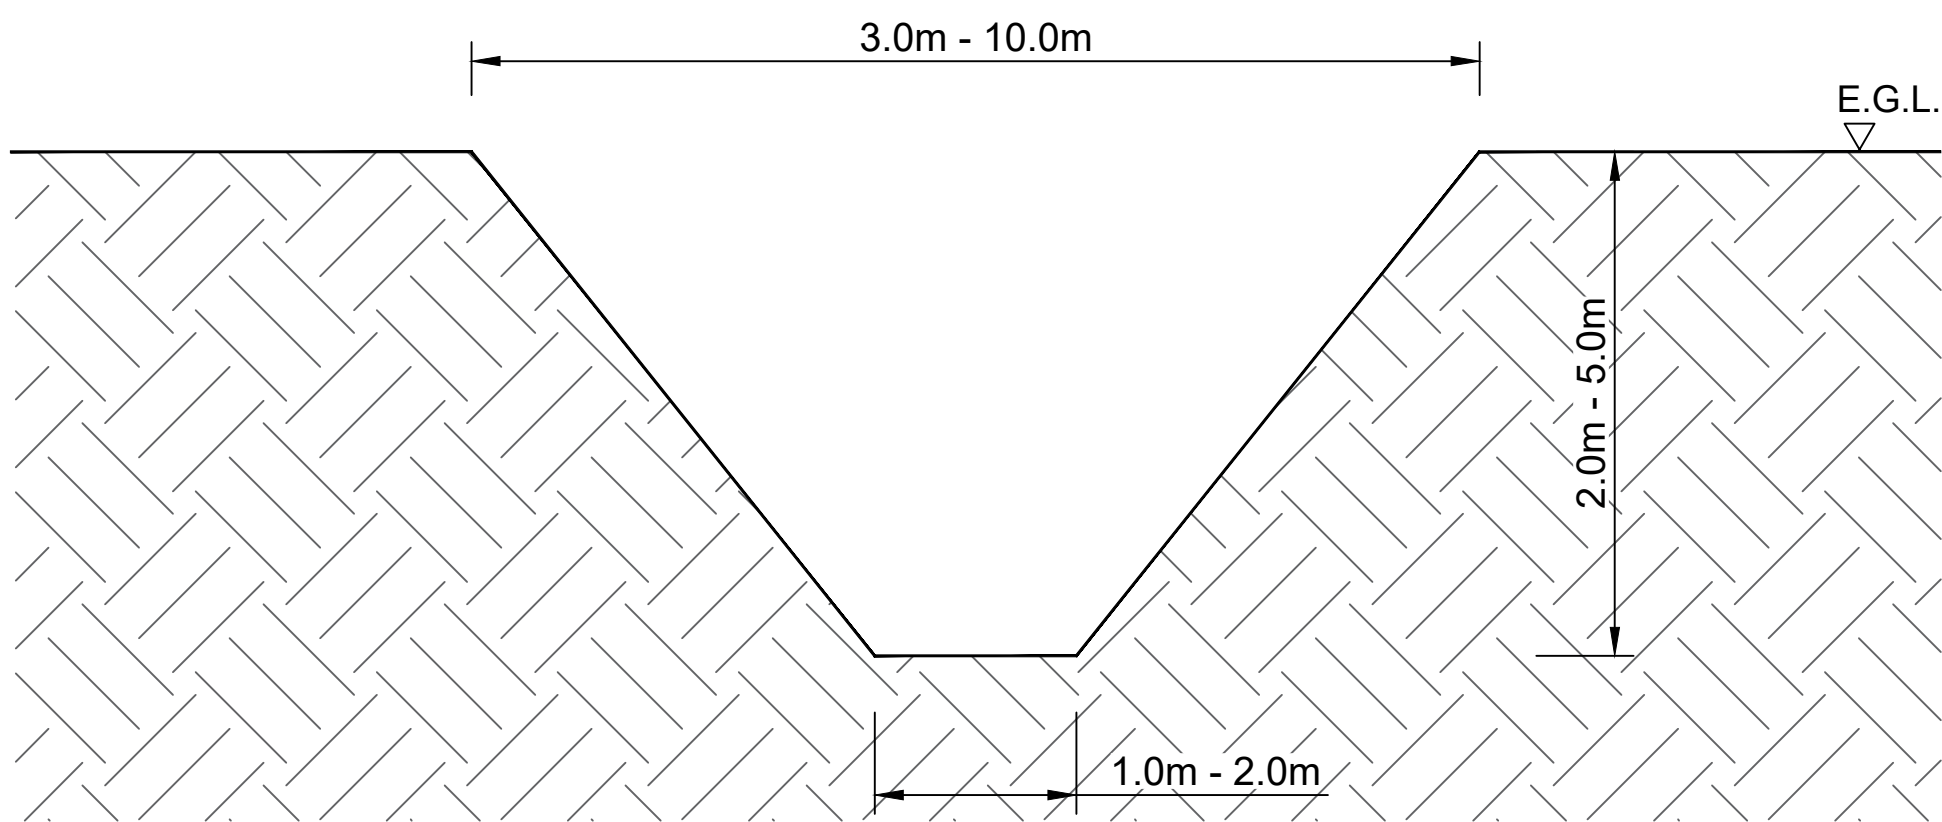

FIELD DRAIN (Sod Peat)
Scale 1:75

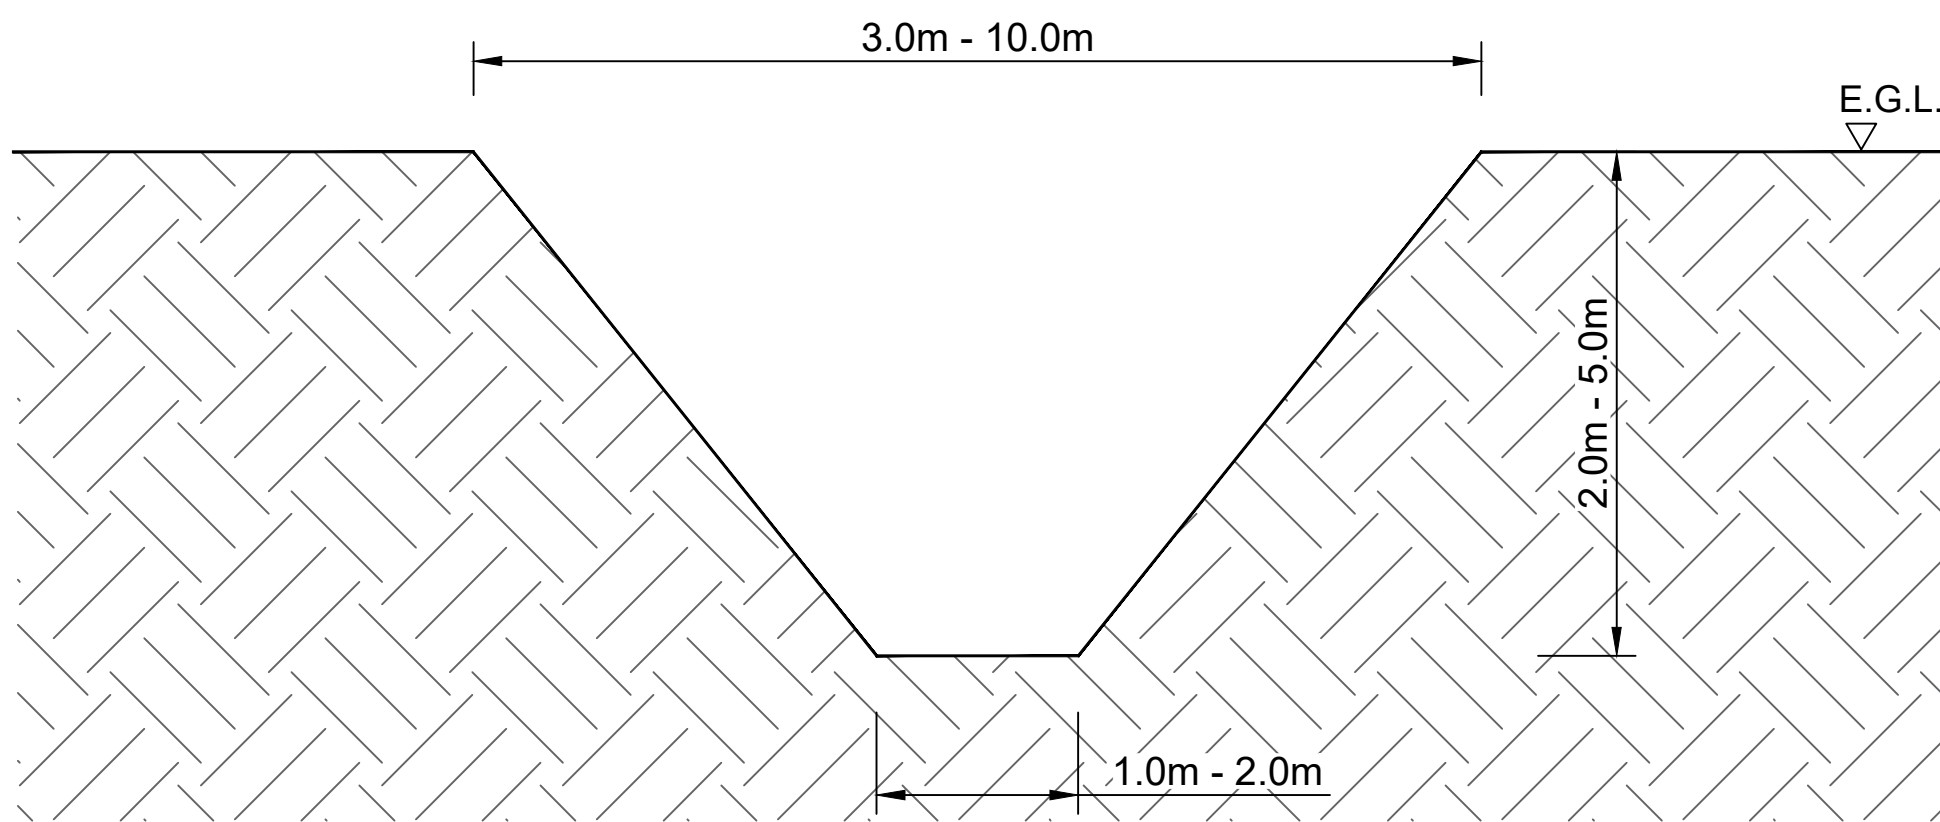

MAIN DRAIN
Scale 1:75

Client:

Project:

**DERRYGREENAGH
SUBSTITUTE CONSENT**

Title:

**EXISTING DRAIN
CROSSING DETAILS**

Scale @ A1: **As Shown**

Prepared by: M. Nolan Checked by: B. Kasonde Date: September 2026

Drawing Status: **Planning**

TOBIN

Tel: +353 (0)91 565 211
Email: info@tobin.ie
www.tobin.ie

TOBIN will not be liable for any use of this document for any purpose other than that for which it was originally prepared and provided. Except where specifically and explicitly agreed in writing by TOBIN, no copyright holder, no part of this document may be reproduced or transmitted in any form and this document shall not be relied upon by any third party for any purpose.

Drawing No.: **12334-2034** Revision: **A**