




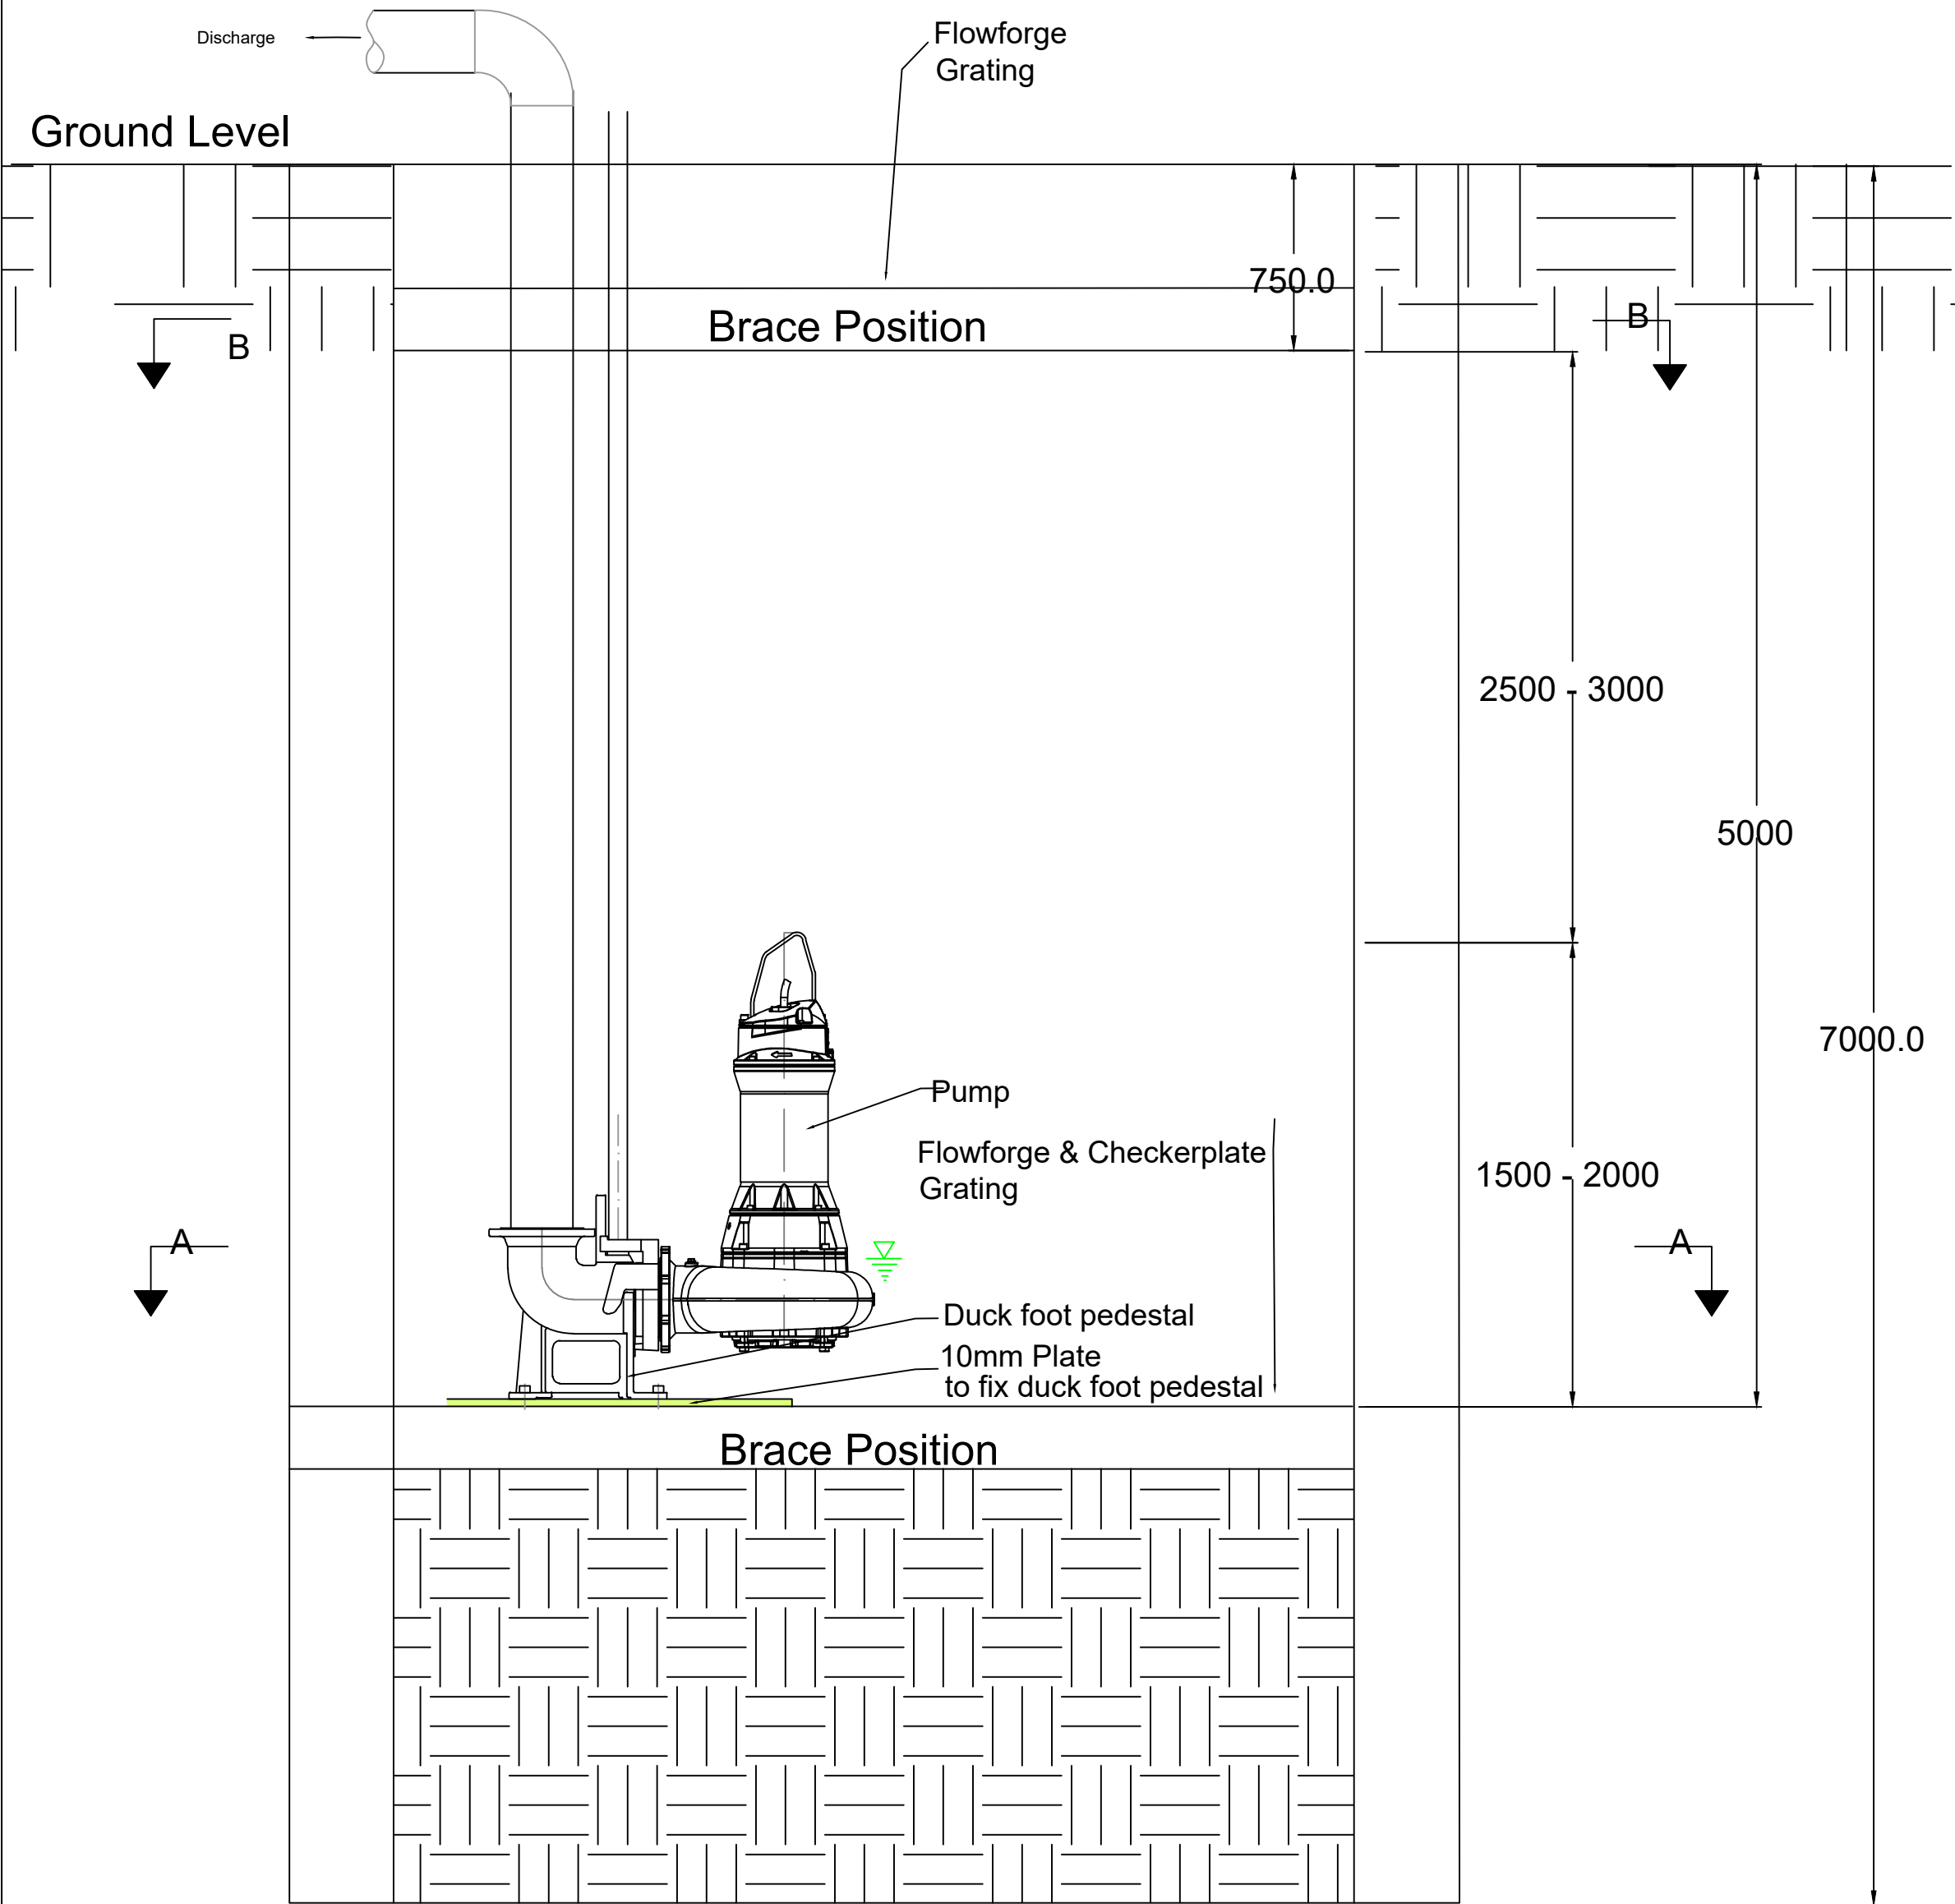


Elevation of Cofferdam
Scale 1:25

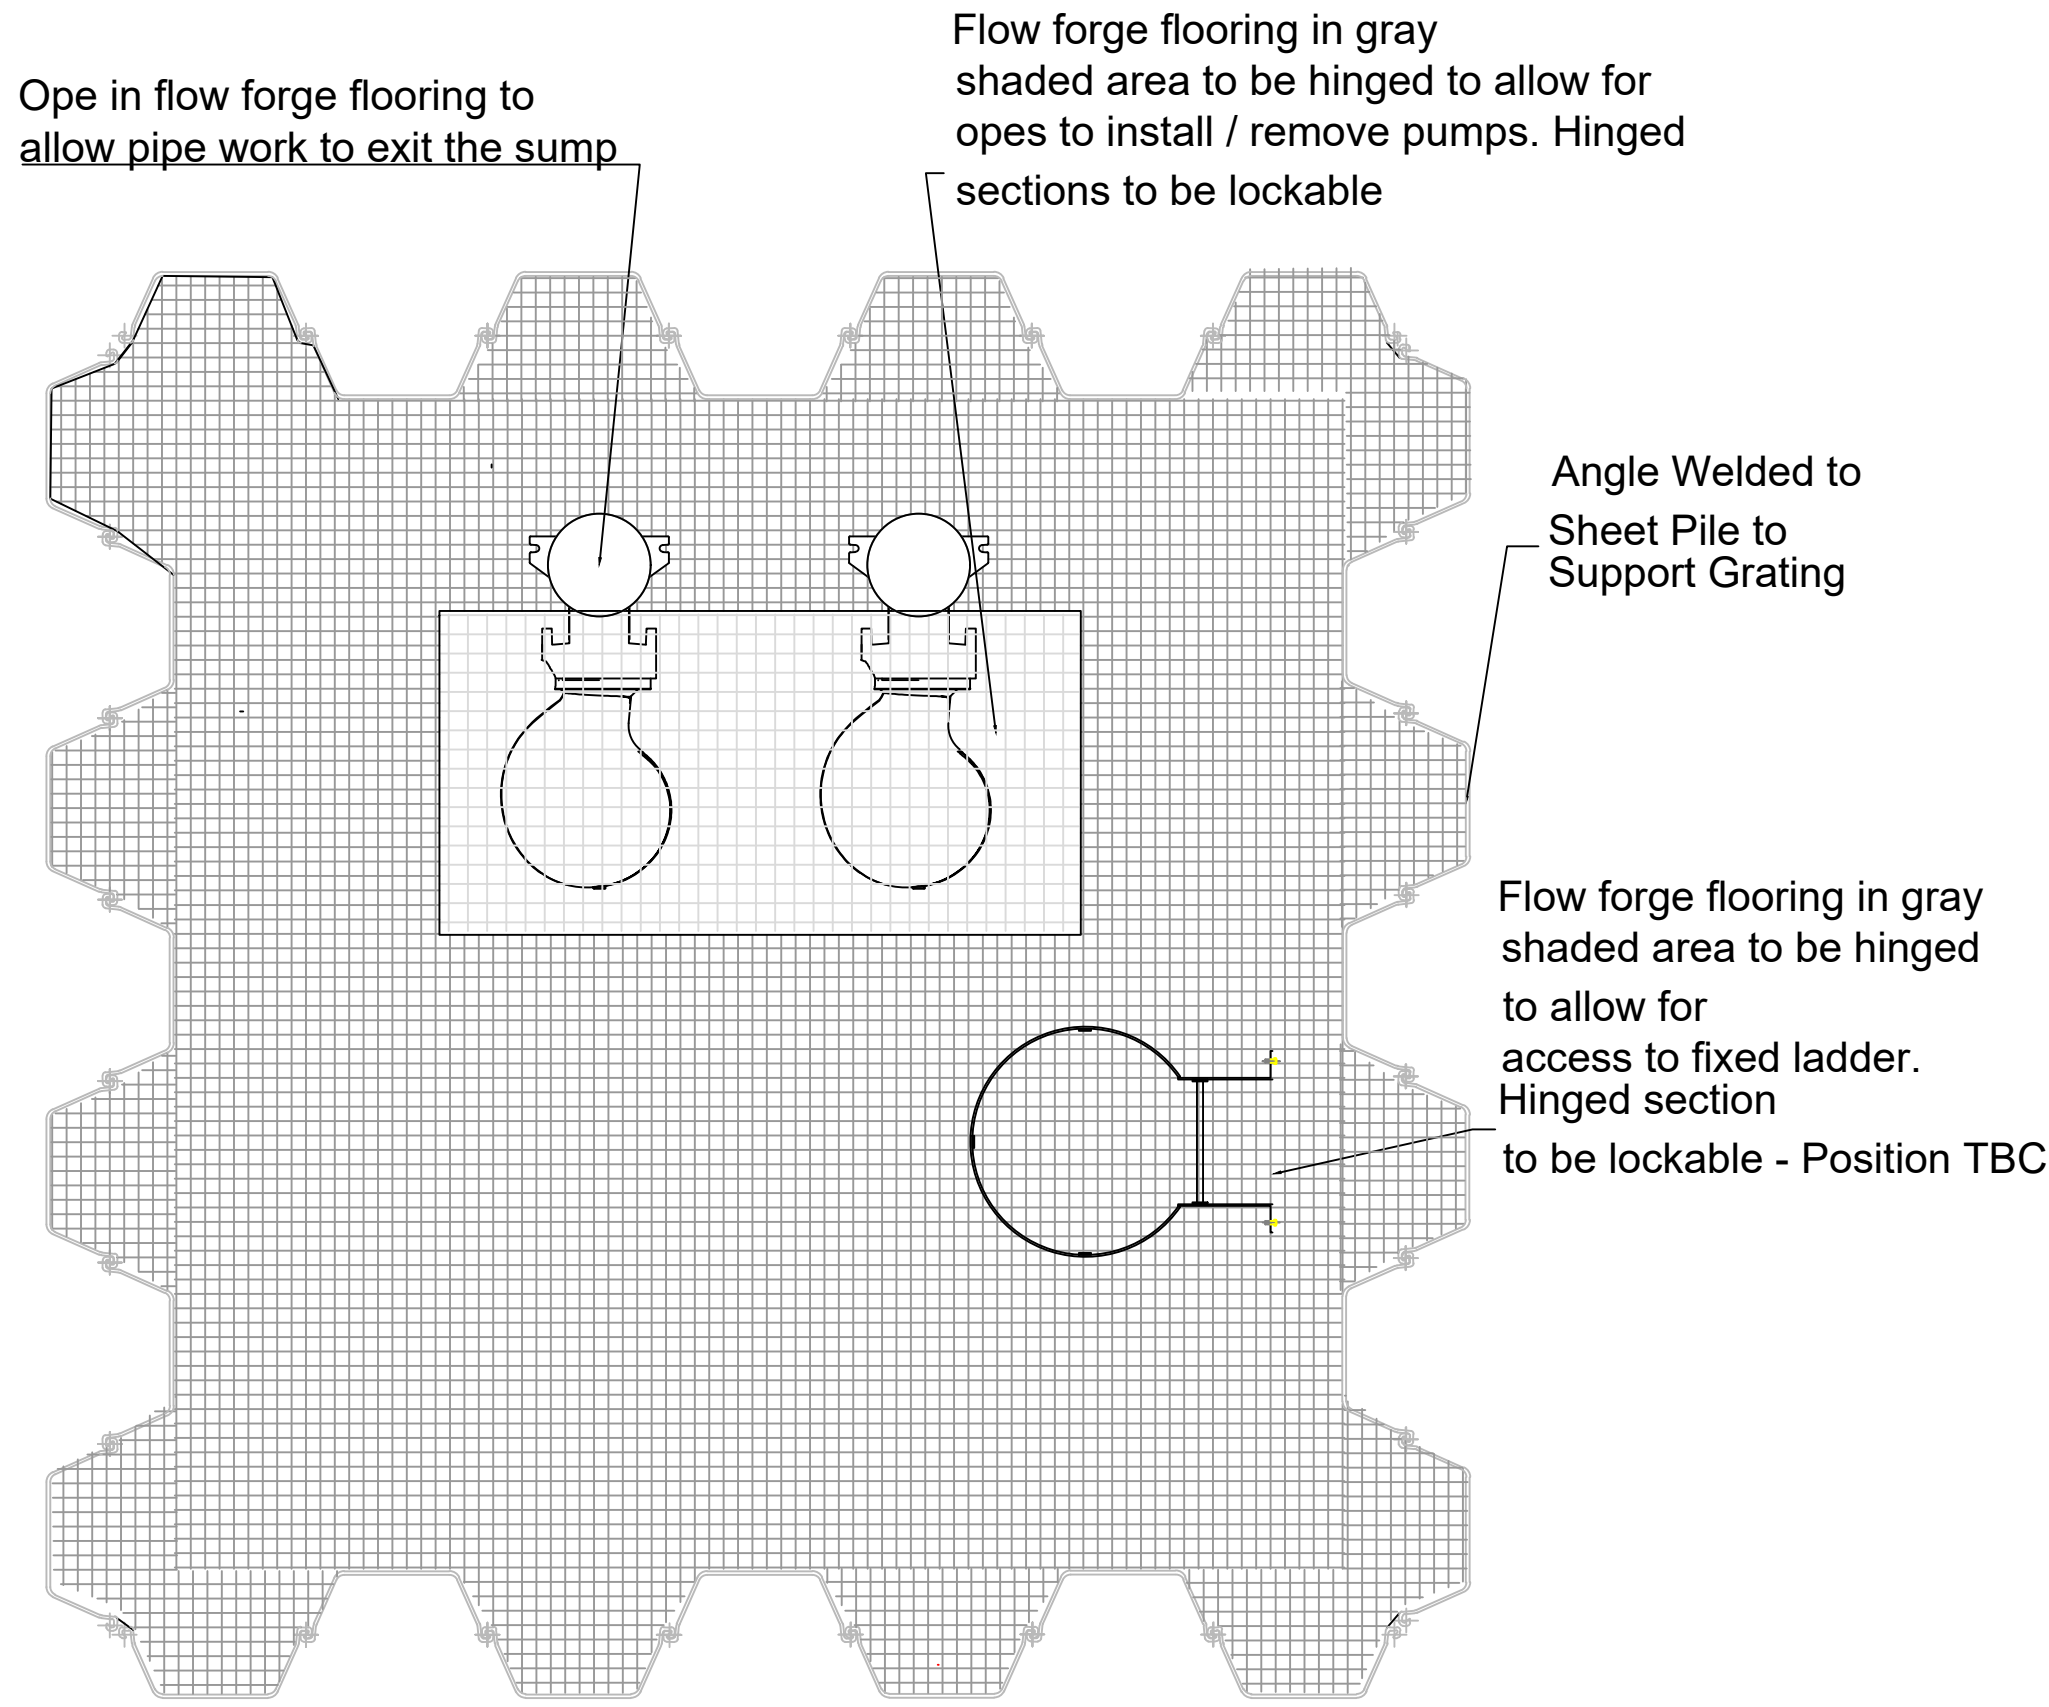


Base Frame Detail - Section B-B
Scale 1:25

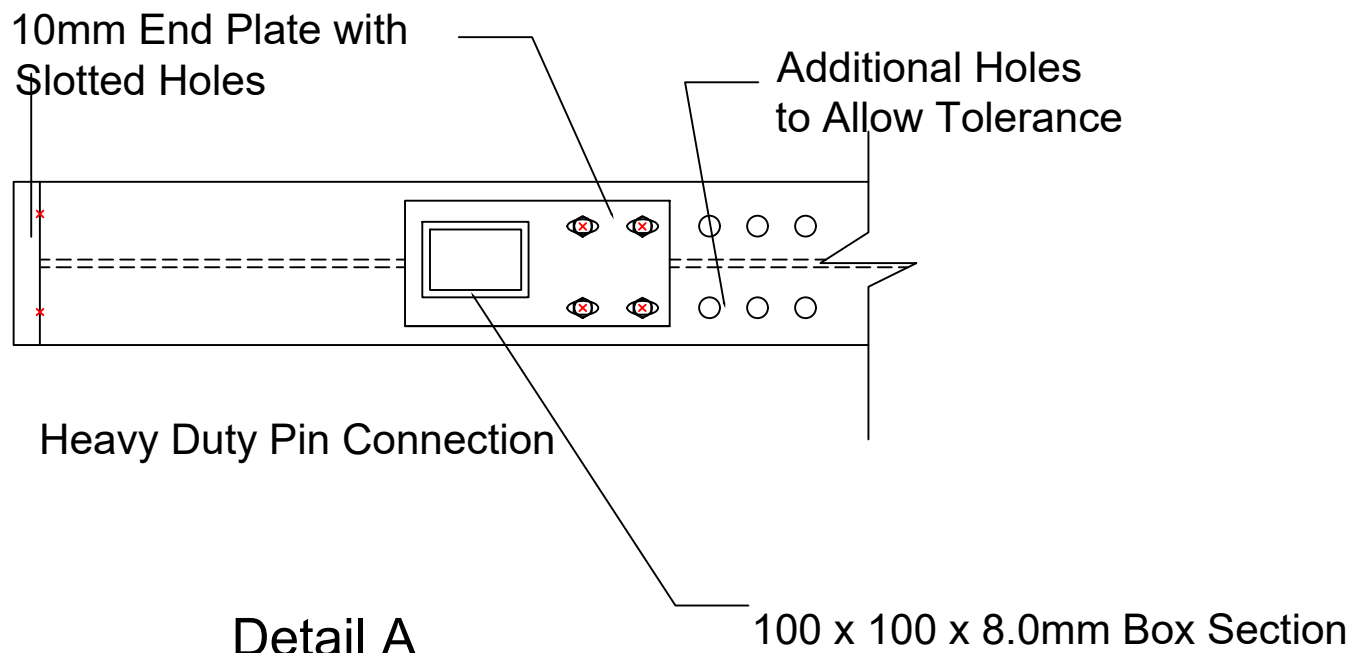


Detail A
Scale 1:10

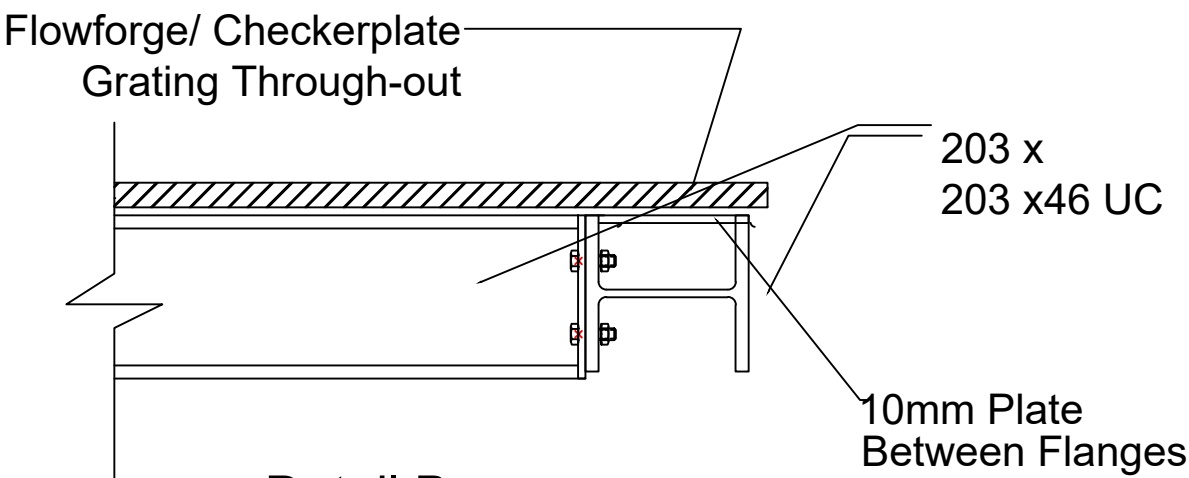

Detail B
Scale 1:10

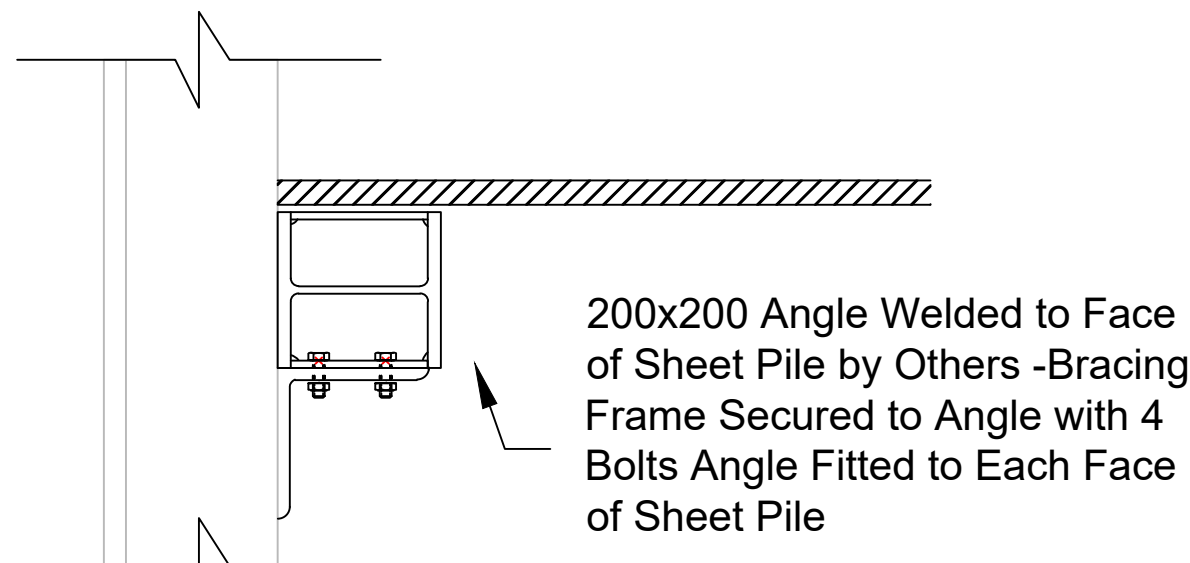

Bracing Support Detail
Scale 1:10

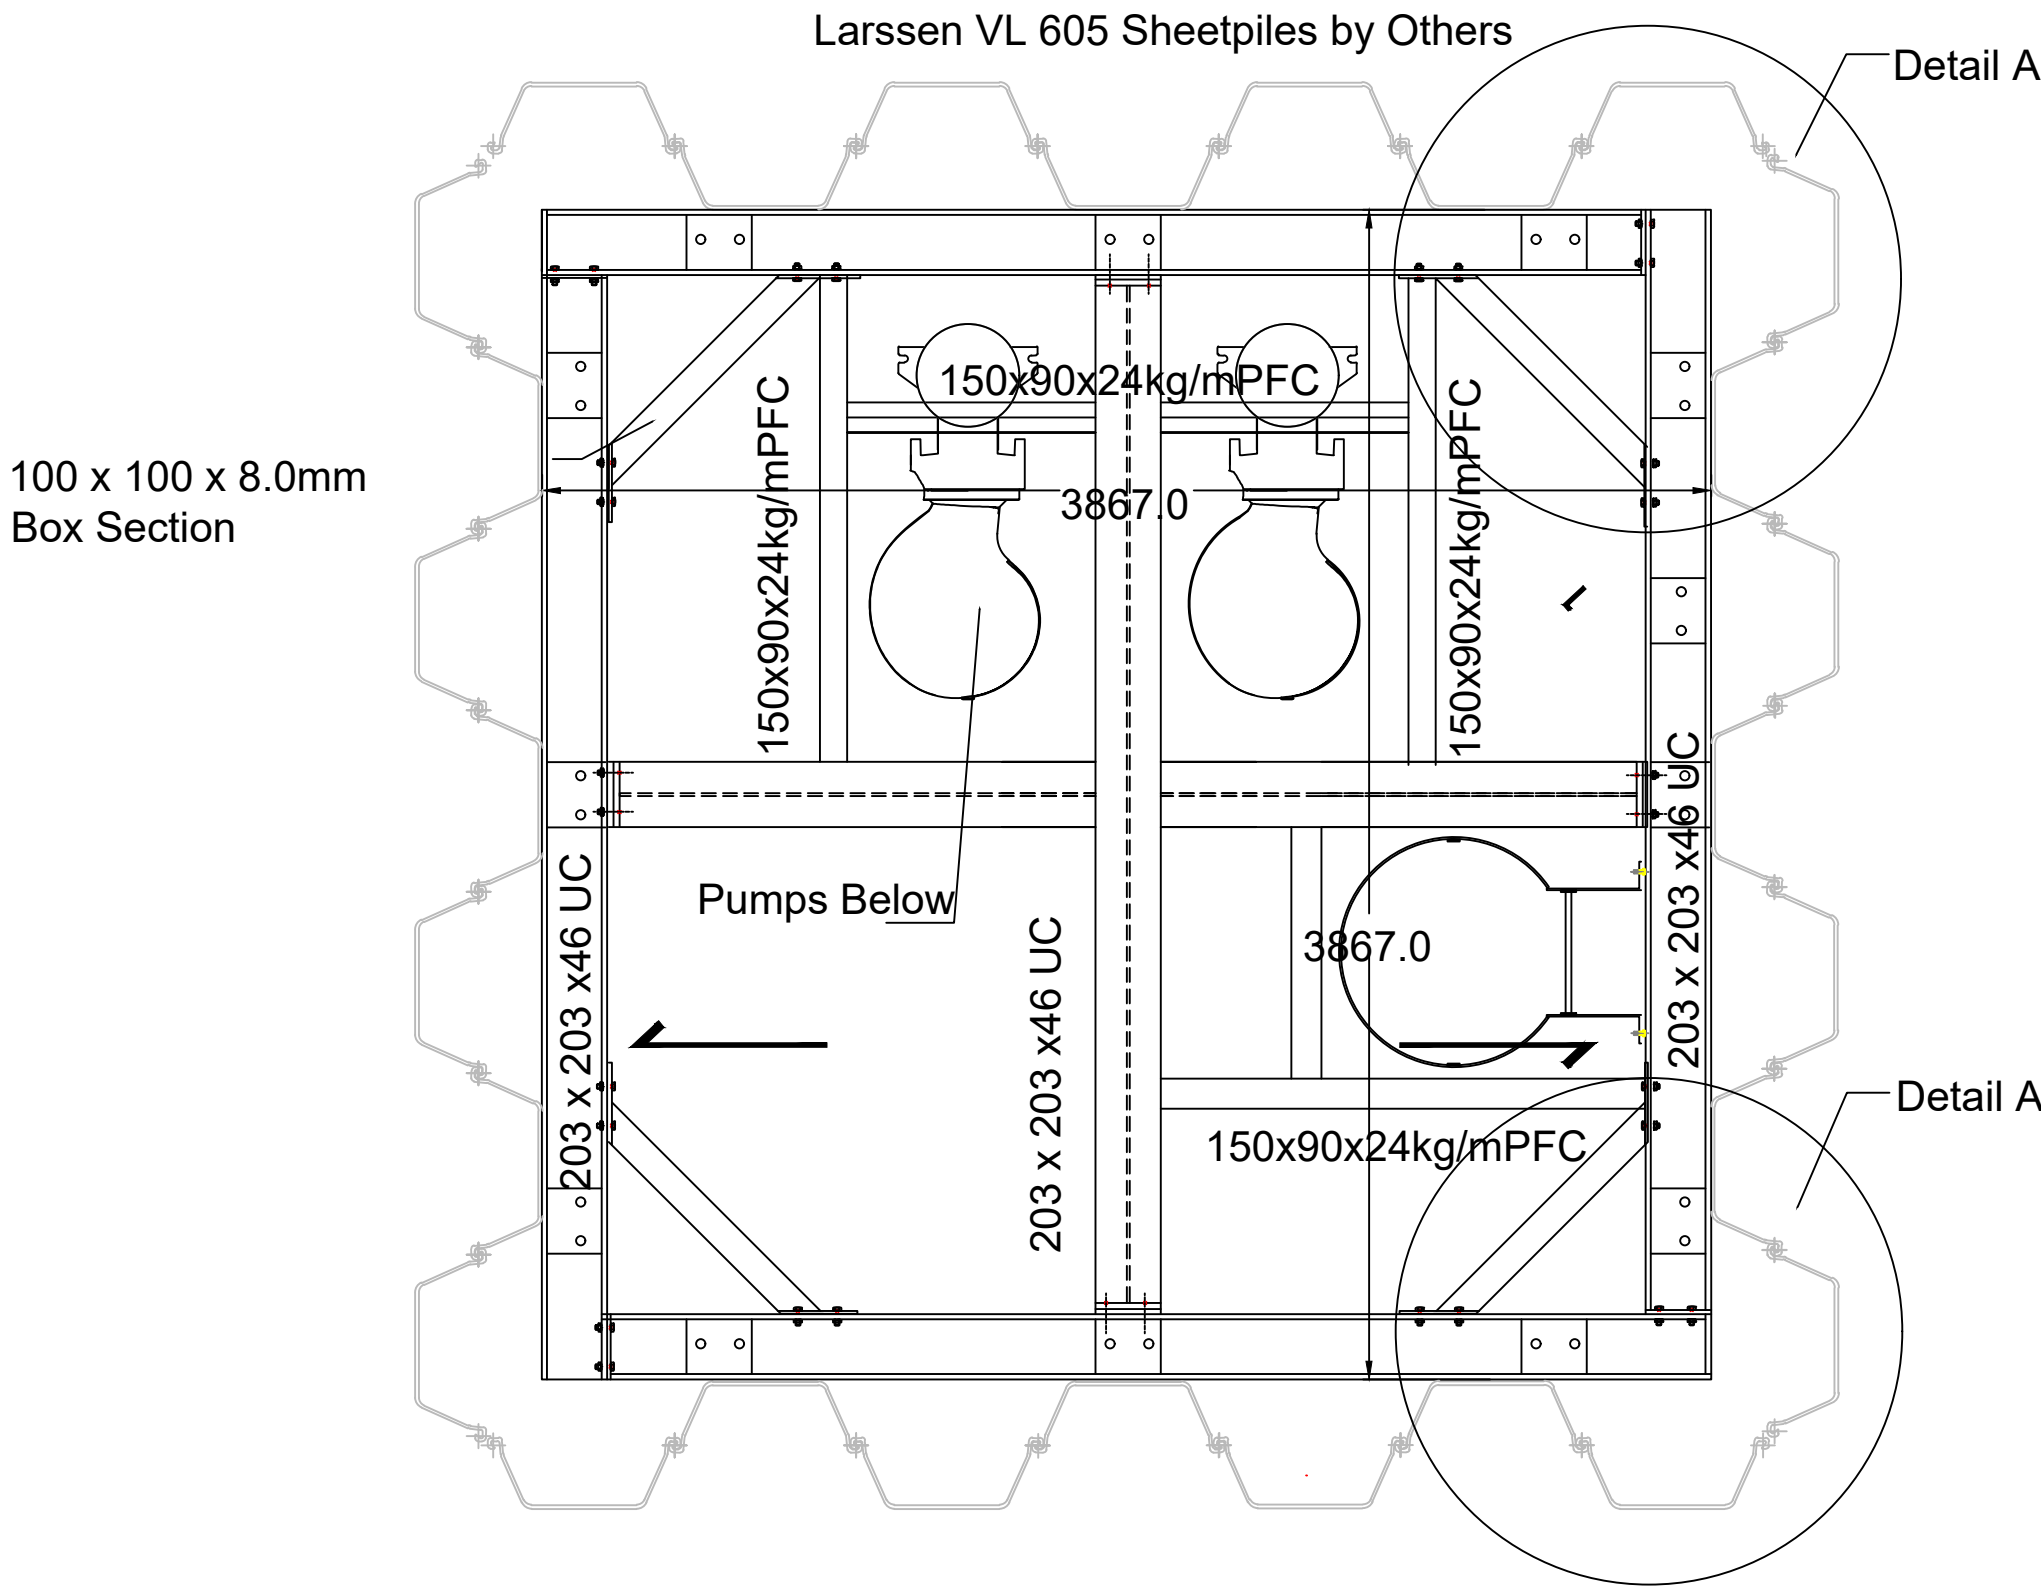

Base Frame Detail - Section B-B
Scale 1:25

- NOTES:
- DRAWINGS FOR PLANNING PURPOSES ONLY. FIGURED DIMENSIONS ONLY TO BE TAKEN FROM THIS DRAWING.
 - GRID REFERENCES TO ITM.
 - ALL LEVELS SHOWN RELATE TO ORDNANCE SURVEY DATUM AT MALIN HEAD

Rev	Date	Description	By	Chkd.
A	22.09.26	PLANNING ISSUE	MN	BK

Client: **BnM**

Project: **DERRYGREENAGH SUBSTITUTE CONSENT**

Title: **COFFERDAM PUMP SITE DETAILS**

Scale @ A1: **As shown**

Prepared by: M. Nolan Checked by: B. Kasonde Date: September 2026

Drawing Status: **Planning**

TOBIN

Tel: +353 (0)91 565 211
Email: info@tobin.ie
www.tobin.ie

Drawing No.: **12334-2035** Revision: **A**