



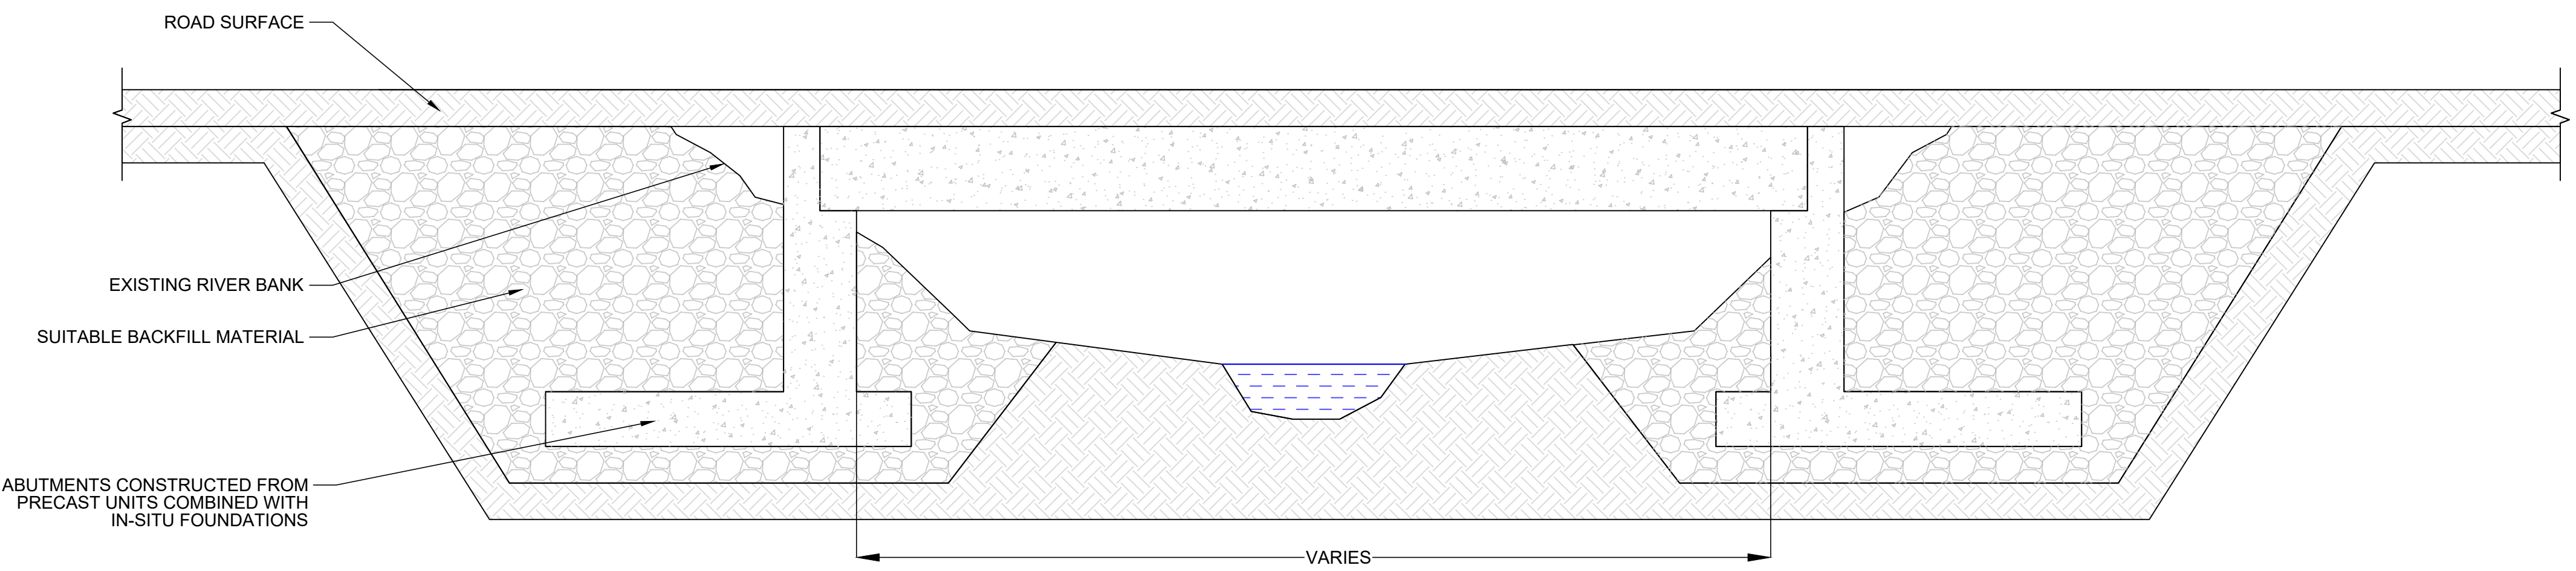

VEHICLE BRIDGE
SCALE 1:25

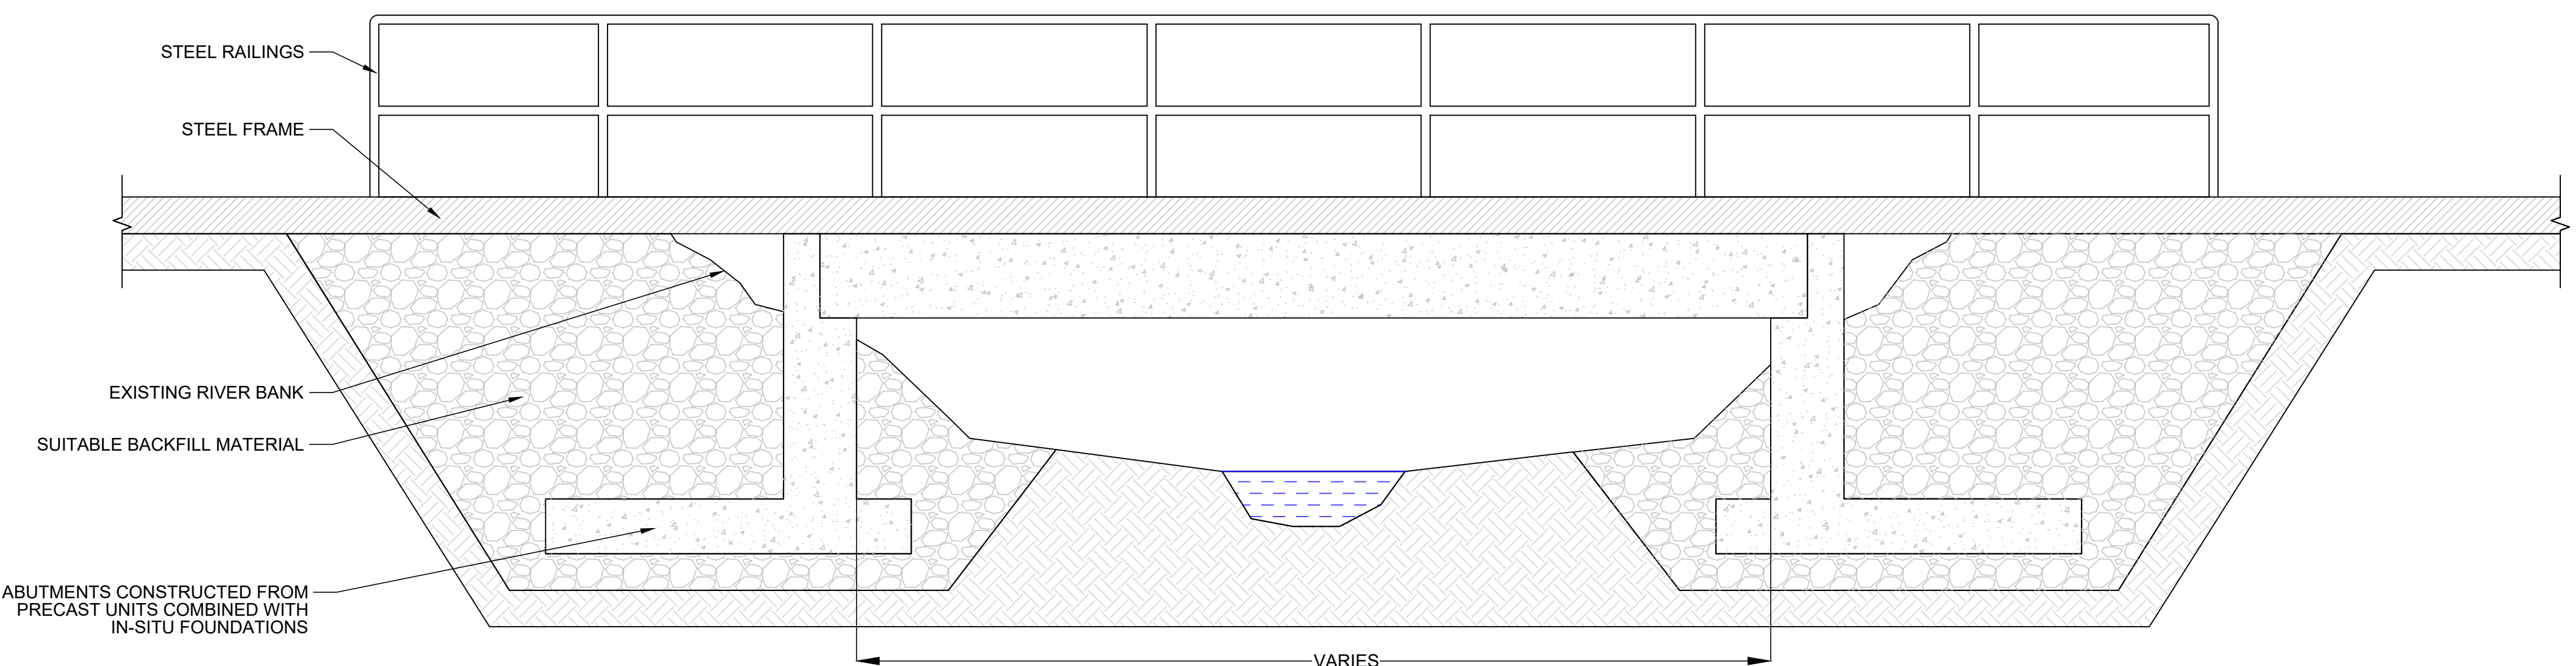

RAIL BRIDGE
SCALE 1:25

- NOTES:**
1. DRAWINGS FOR PLANNING PURPOSES ONLY.
 2. FIGURED DIMENSIONS ONLY TO BE TAKEN FROM THIS DRAWING.
 3. GRID REFERENCES TO ITM.
 4. ALL LEVELS SHOWN RELATE TO ORDNANCE SURVEY DATUM AT MALIN HEAD

A	14.09.26	PLANNING ISSUE	JR	BK
Rev	Date	Description	By	Chkd.

Client:



Project:

DERRYGREENAGH
SUBSTITUTE CONSENT

Title:

BRIDGES

Scale @ A1: 1:25

Prepared by: J. Ryan

Checked by: B. Kasonde

Date: August 2026

Drawing Status: Planning



Tel: +353 (0)91 565 211
Email: info@tobin.ie
www.tobin.ie

Drawing No.: 12334-2037

Revision: A