
Planning Pack Map

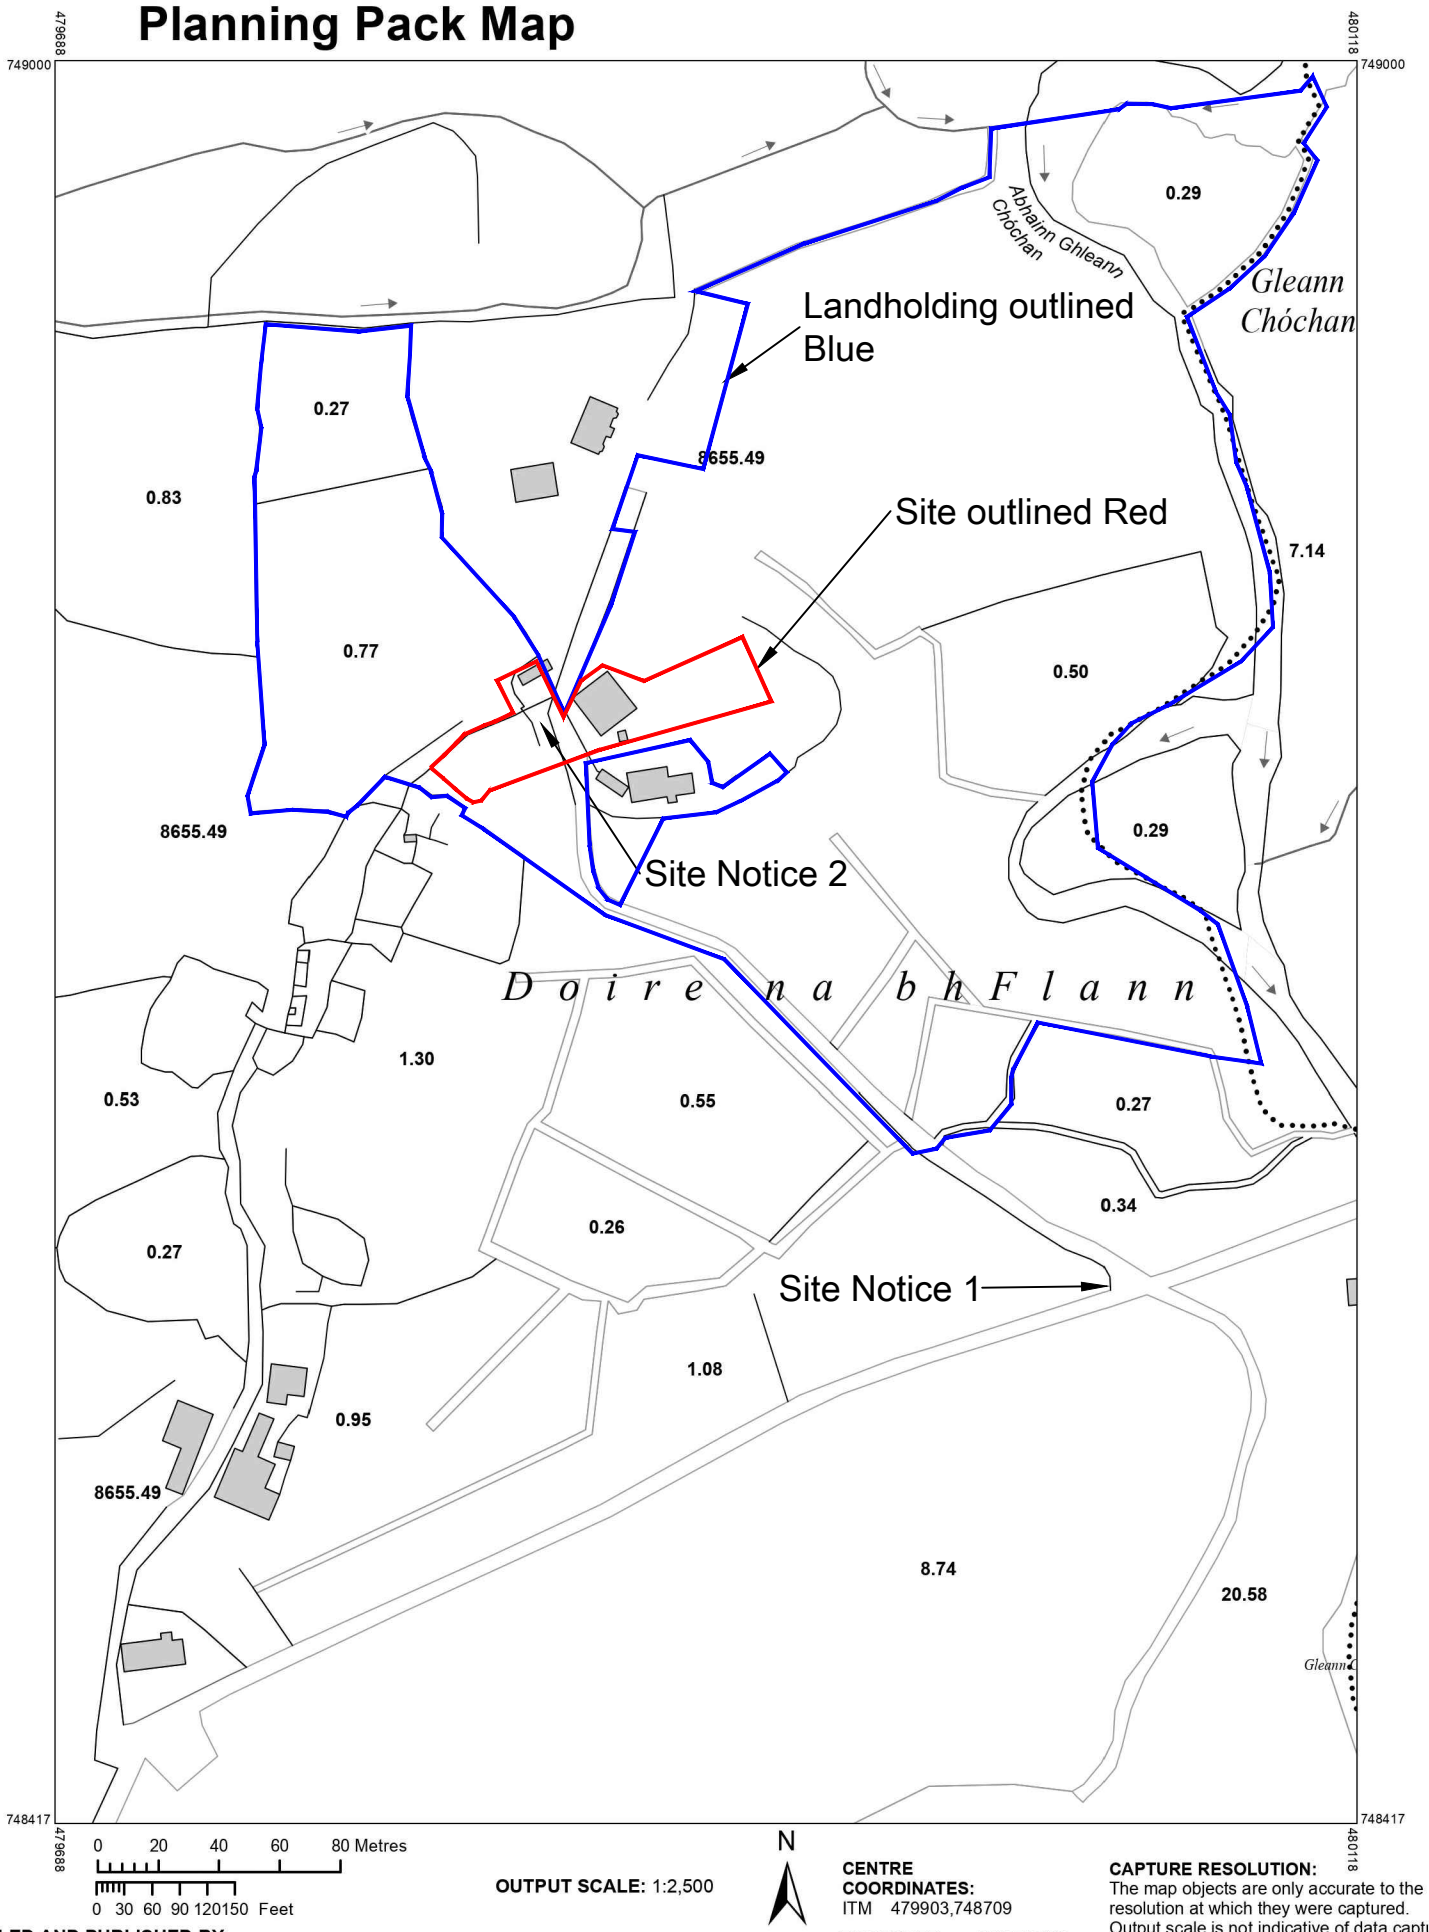

OUTPUT SCALE: 1:2,500

CENTRE COORDINATES:
ITM 479903,748709

PUBLISHED: 17/09/2025

ORDER NO.: 50491118_1

MAP SERIES:
1:5,000
1:5,000

MAP SHEETS:
2865
2866

CAPTURE RESOLUTION:
The map objects are only accurate to the resolution at which they were captured. Output scale is not indicative of data capture scale.Further information is available at: www.tailte.ie; search 'Capture Resolution'

LEGEND: To view the legend visit www.tailte.ie and search for 'Large Scale Legend'

COMPILED AND PUBLISHED BY:
Tailte Éireann,
Phoenix Park,
Dublin 8,
Ireland.
D08F6E4

www.tailte.ie

Any unauthorised reproduction infringes Tailte Éireann copyright.

No part of this publication may be copied, reproduced or transmitted in any form or by any means without the prior written permission of the copyright owner.

The representation on this map of a road, track or footpath is not evidence of the existence of a right of way.

This topographic map does not show legal property boundaries, nor does it show ownership of physical features.

© Tailte Éireann, 2025
All rights reserved

Tailte Éireann

N

NOTES:
THIS DRAWING AND ANY DESIGN HEREON IS COPYRIGHT AND MUST NOT BE REPRODUCED WITHOUT WRITTEN CONSENT.

DO NOT SCALE FROM DRAWING. USE FIGURED DIMENSIONS ONLY.
ALL DIMENSIONS TO BE CHECKED ON SITE AND ANY DISCREPANCIES REPORTED IMMEDIATELY TO THE ENGINEER BEFORE WORK PROCEEDS. ALL DIMENSIONS IN MM UNLESS STATED.

DRAWINGS ARE FOR PLANNING PURPOSES ONLY AND ARE NOT INTENDED FOR CONSTRUCTION

OMC

Multidisciplinary Building Consultants
Dublin I Galway I Clifden
Telephone: +353 (0) 91 394 185
omcgroup.ie

PROJECT TYTLE:
Retention Application at Derrynavglaun, Recess,
Co. Galway

DRAWING TITLE:
Site Location

CLIENT:
Mr. Sean Conroy

DRAWING NO:
PP-02

DATE:	DRAWN BY:	CHECKED BY:
Sept 2025	JB	
PROJECT NO.:	**SCALE @ A3:**	**REVISION:**
2501	1:2500	0