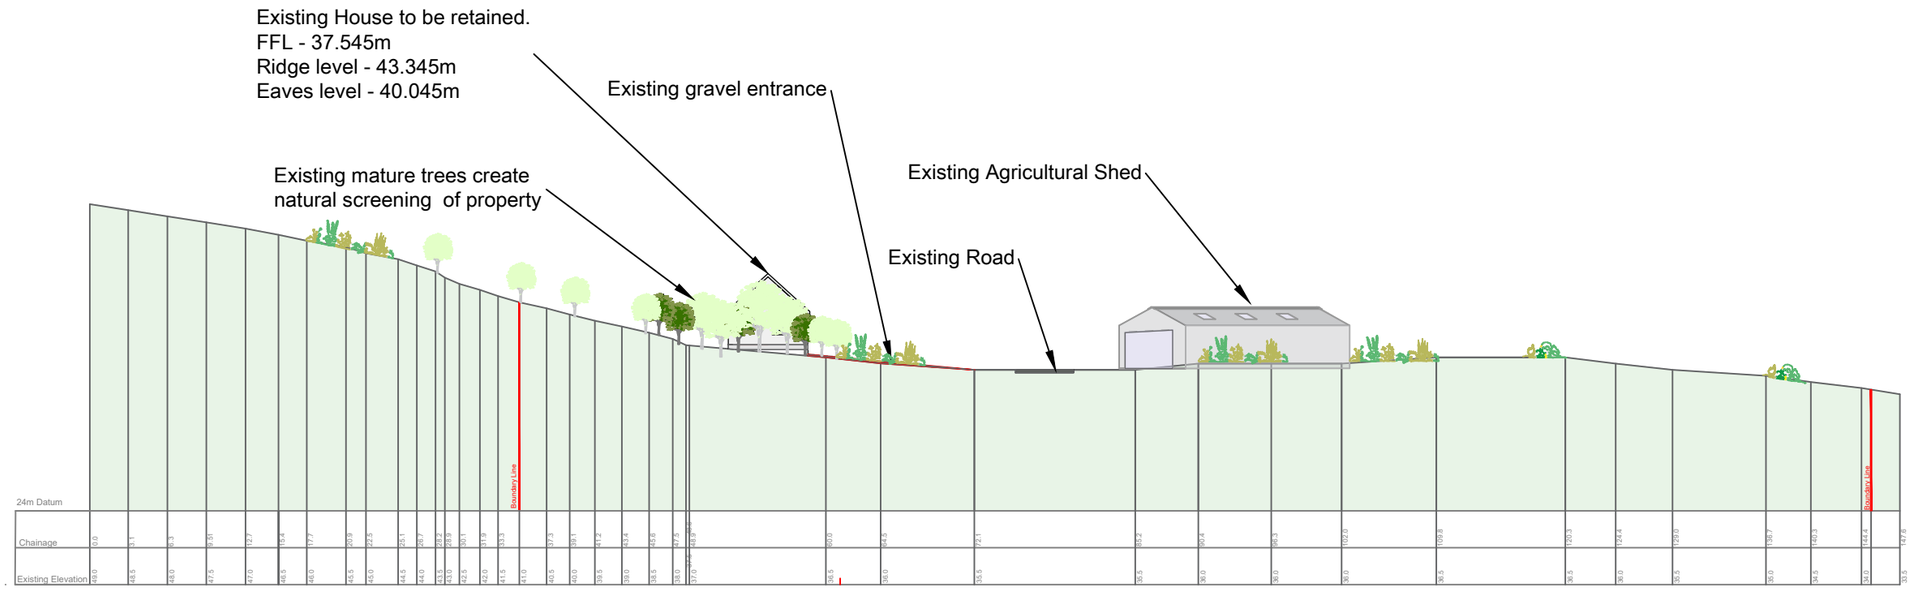


Longitudinal Section X-Y
See Site Layout for details
Scale 1:500

0 10 20 30 40 50mm

PRINT REDUCTION BAR I A3 SHEET

NOTES:
THIS DRAWING AND ANY DESIGN HEREON IS COPYRIGHT AND MUST NOT BE REPRODUCED WITHOUT WRITTEN CONSENT.

DO NOT SCALE FROM DRAWING. USE FIGURED DIMENSIONS ONLY.
ALL DIMENSIONS TO BE CHECKED ON SITE AND ANY DISCREPANCIES REPORTED IMMEDIATELY TO THE ENGINEER BEFORE WORK PROCEEDS. ALL DIMENSIONS IN MM UNLESS STATED.

DRAWINGS ARE FOR PLANNING PURPOSES ONLY AND ARE NOT INTENDED FOR CONSTRUCTION

Multidisciplinary Building Consultants
Dublin I Galway I Clifden
Telephone: +353 (0) 91 394 185
omcgroup.ie

REV.	AMENDMENT DESCRIPTION	DATE

PROJECT TYTLE:
Retention Application at Derrynavglaun, Recess,
Co. Galway

DRAWING TITLE:
Existing Site Specific Section

CLIENT:
Mr. Sean Conroy

DRAWING NO:
PP-04

DATE:
August 2025

DRAWN BY:
JB

CHECKED BY:

PROJECT NO.:
3501

SCALE @ A3:
1:500

REVISION:
0