
ISO A1 594mm x 841mm

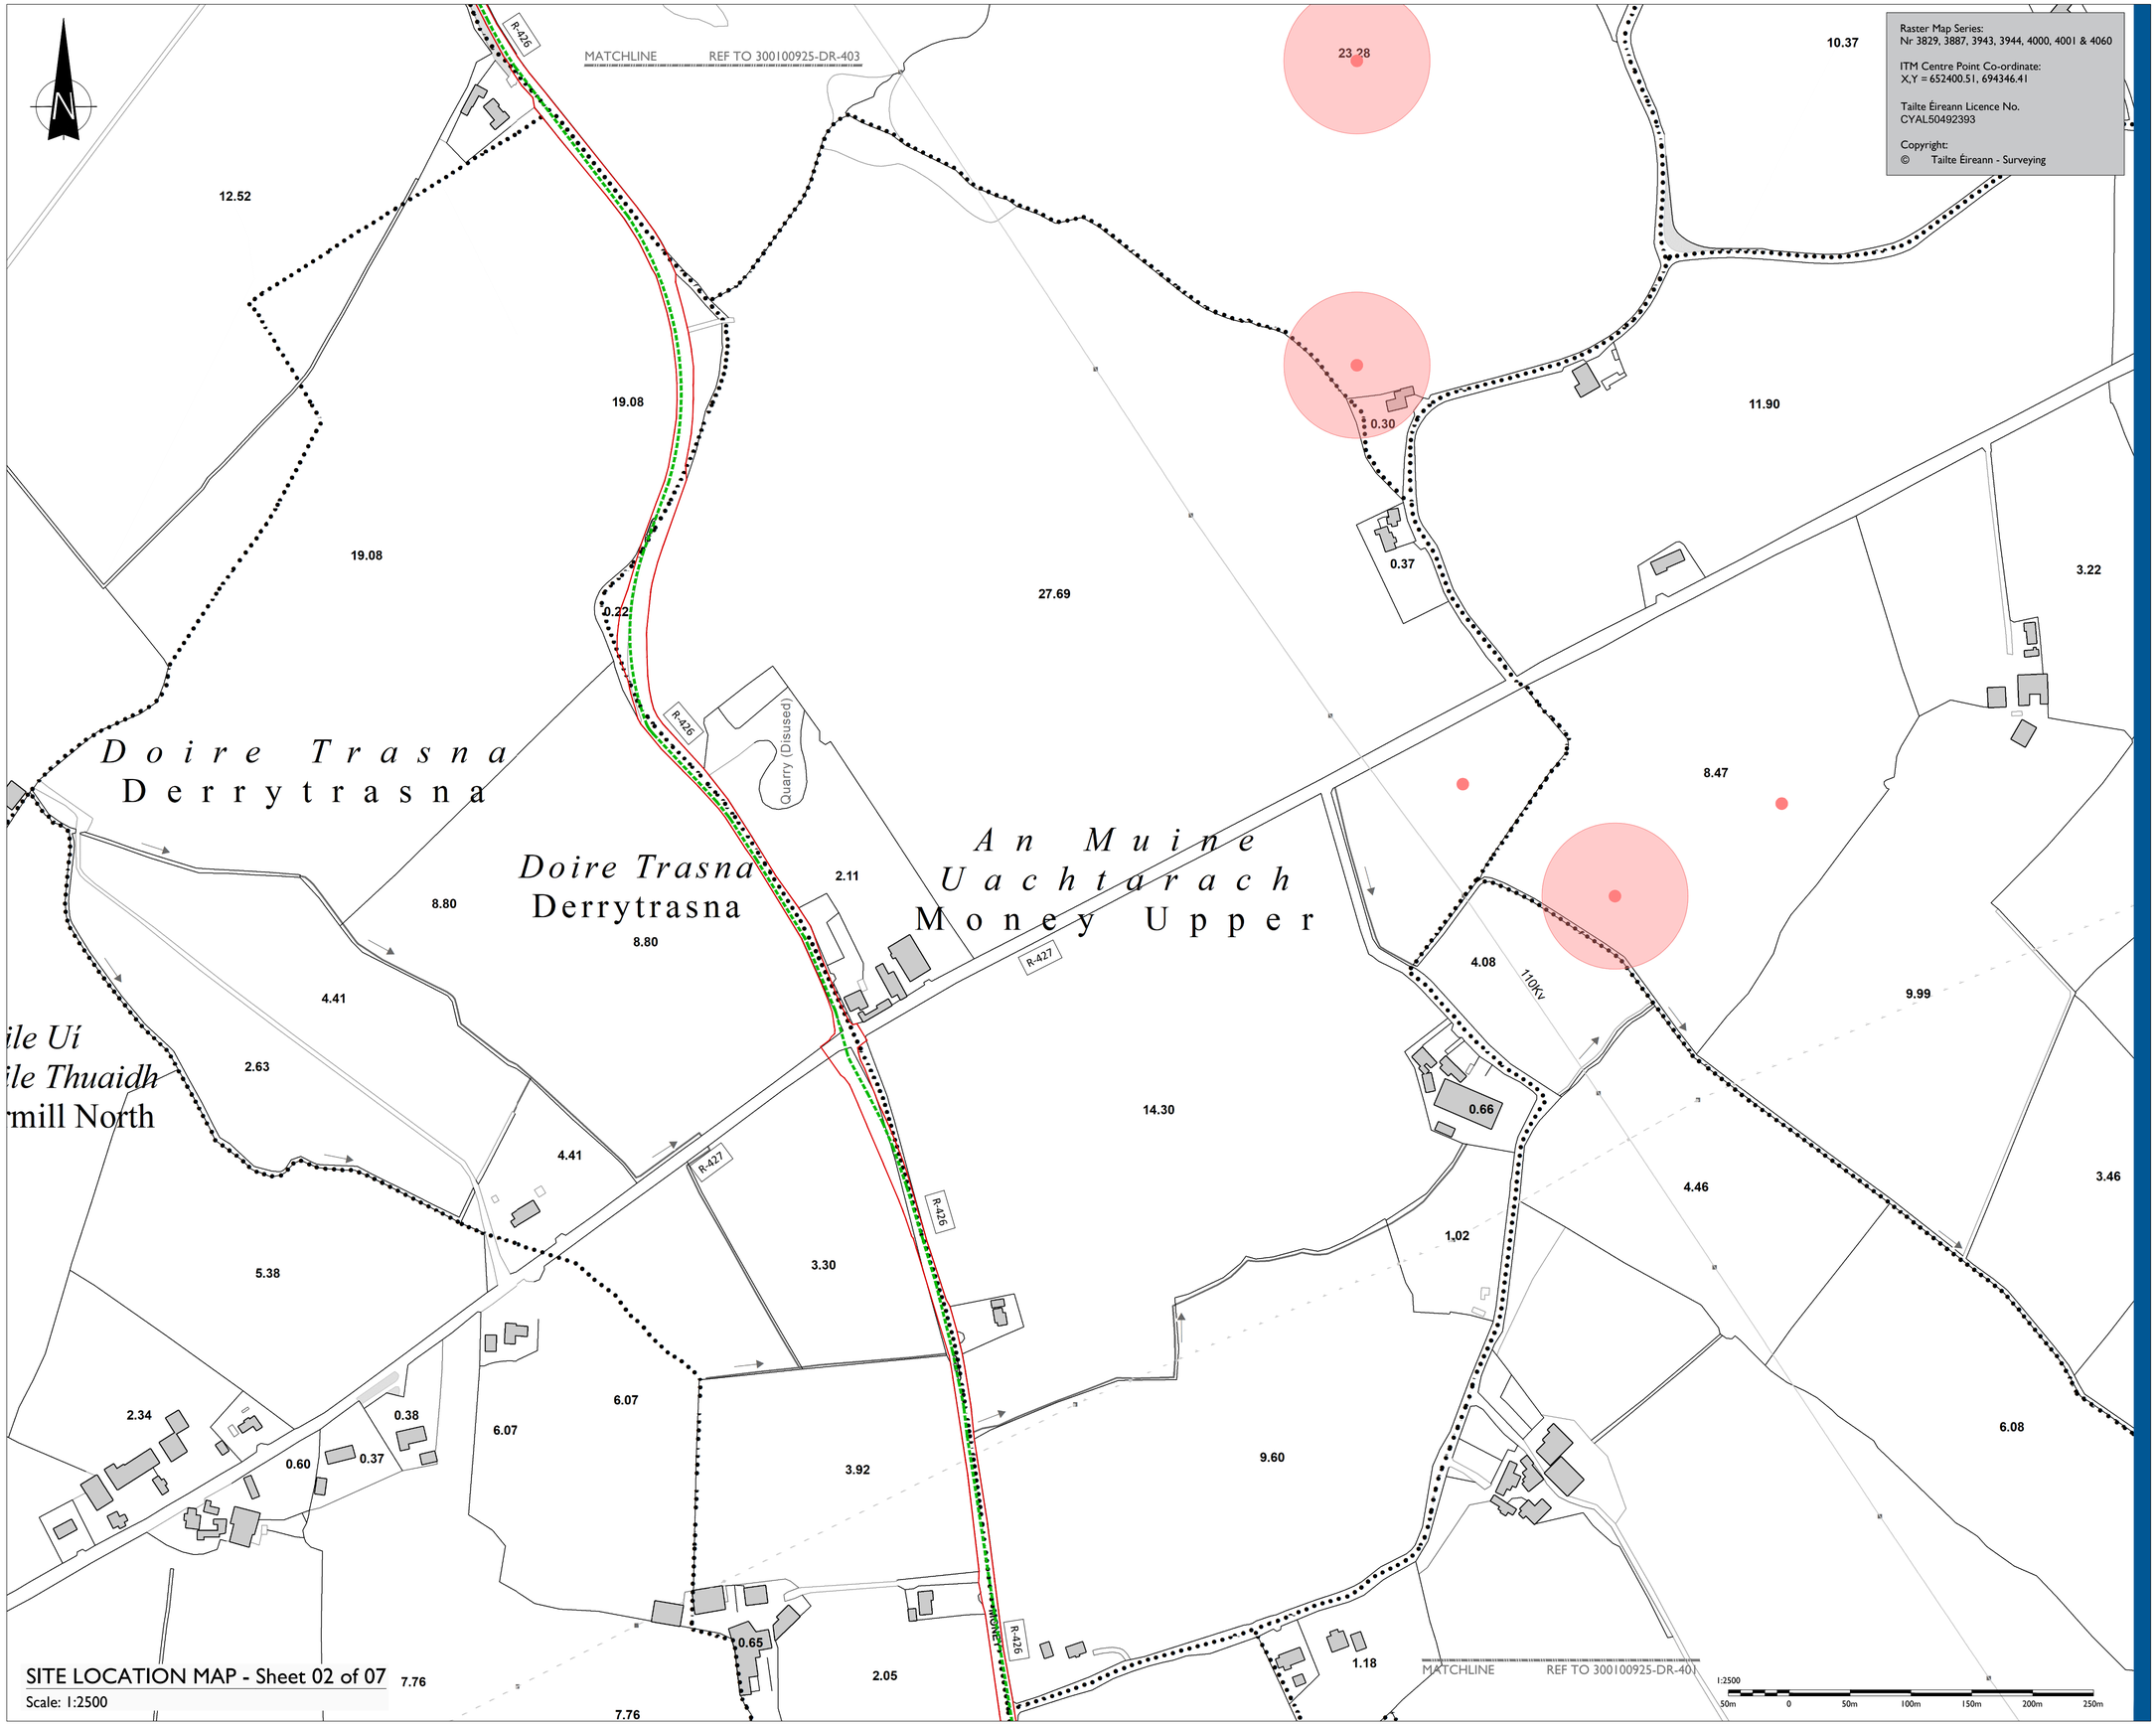

Raster Map Series:
Nr 3829, 3887, 3943, 3944, 4000, 4001 & 4060

ITM Centre Point Co-ordinate:
X,Y = 652400.51, 694346.41

Tailte Éireann Licence No.
CYAL50492393

Copyright:
© Tailte Éireann - Surveying

SITE LOCATION MAP - Sheet 02 of 07

Scale: 1:2500

Project Management Initials: Designer: GD Checked: AH Approved: GH

tli GROUP

Head Office
Beenreigh,
Abbeydorney,
Tralee, Co. Kerry
Ireland
Tel: 00353 66 7135710

Regional Office
Basepoint Business Centre
Stroudley Road, Basingstoke,
Hampshire,
RG24 8UP, UK
Tel: 00 44 1256406664

PROJECT

Cappakeel Solar Farm 110kV
UGC Grid Connection

CLIENT

Perigus Energy

CONSULTANTS

NOTES: -

- This drawing is to be used only for the purpose of the planning application and is subject to detailed design.
- All proposed routes shown are indicative only at this stage and are subject to further assessment.
- The property boundaries shown (while an accurate representation) are for information purposes only. Precise digital boundaries will be obtained from PRAI & mapped in advance of any formal Section 53 Wayleave or Deed A/Deed B being served on the landowner.

LEGEND: -

Proposed 110kV UGC Route

Planning Boundary shown thus

Recorded Monuments & associated Zone of Notification shown thus

ISSUE/REVISION

I/R	DATE	DESCRIPTION
P3	16.06.26	Issued for Planning
P2	20.03.26	Issued for Planning
P1	18.12.25	Issued for Planning

PROJECT NUMBER

300-100925

SHEET TITLE

Site Location Map
Sheet 02 of 07

SHEET NUMBER

300100925-DR-402