

ISO A1 594mm x 841mm

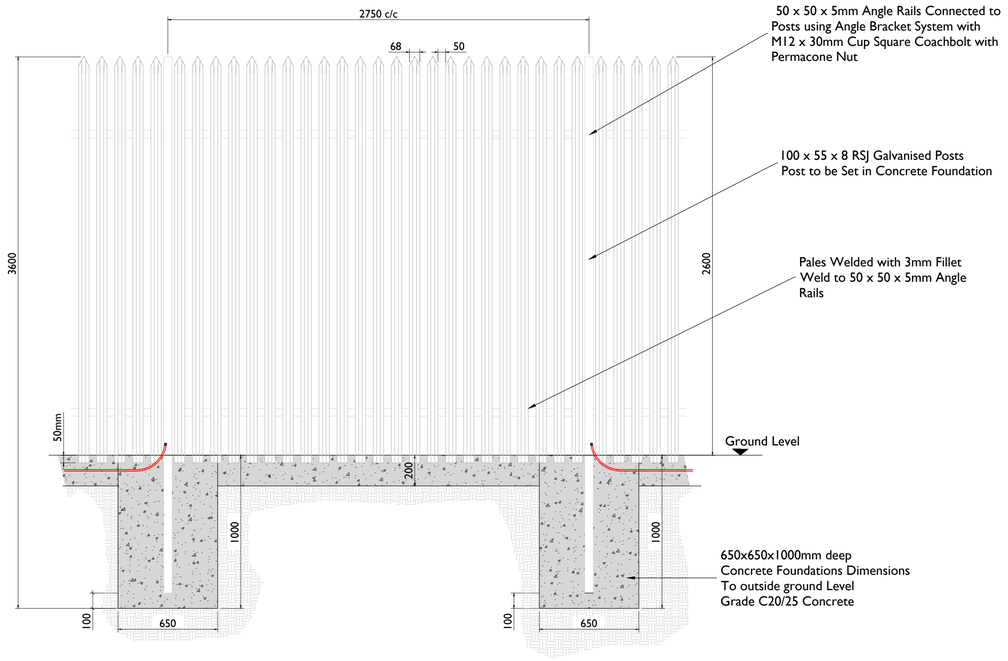


PALISADE FENCING DETAILS - ELEVATION

SCALE 1:20

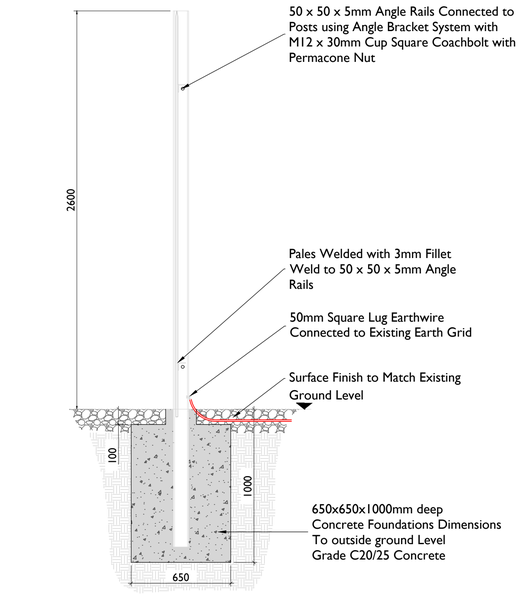

PALISADE FENCING DETAILS - SECTION

SCALE 1:20

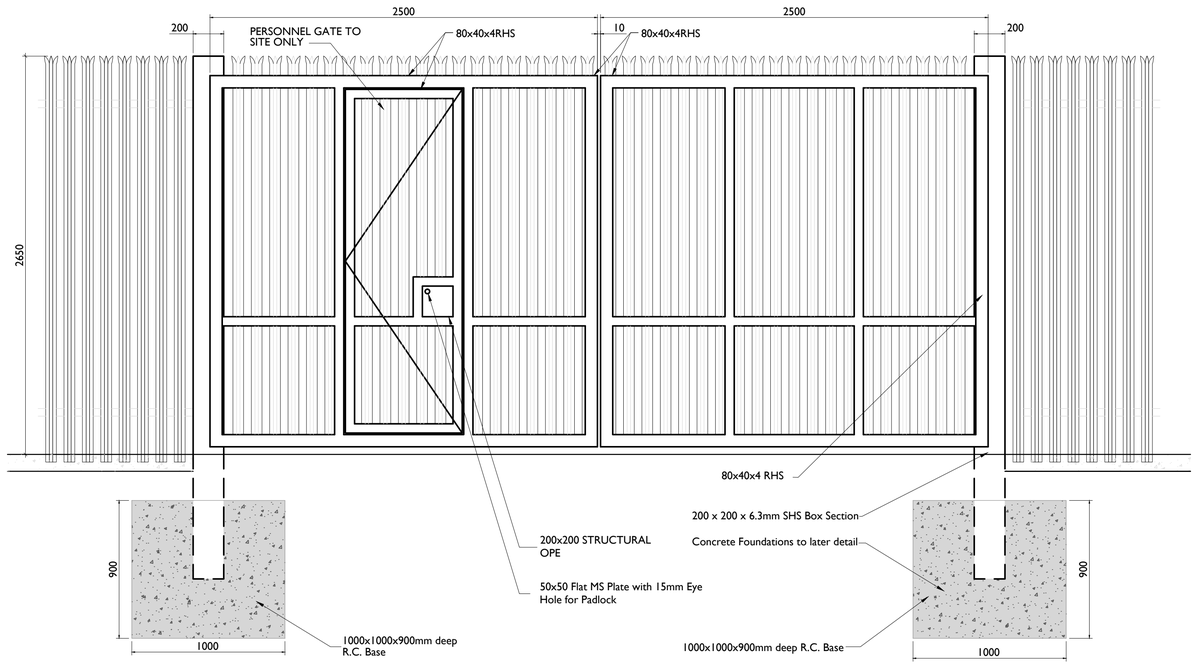

PALISADE FENCING DETAILS - ELEVATION

SCALE 1:20

Project Management Initials: Designer: BG Checked: AC Approved: RG

tli GROUP

Head Office
Beenreigh,
Abbeydorney,
Tralee, Co. Kerry
Ireland
Tel: 00353 66 7135710

Regional Office
Basepoint Business Centre
Stroudley Road, Basingstoke,
Hampshire,
RG24 8UP, UK
Tel: 00 44 1256406664

PROJECT

Cappakeel Solar Farm

110 kV Substation

CLIENT

Perigus Energy

CONSULTANTS

NOTES: -

- This drawing is to be read in conjuction with relevant drawings, specifications and reports
- Dimensions are in millimetres, unless noted otherwise
- Drawings are not to be scaled use figured dimensions only

LEGEND: -

ISSUE/REVISION

P1	16.06.2026	Issued for Planning
P0	20.03.2026	Issued for Planning
I/R	DATE	DESCRIPTION

PROJECT NUMBER

300-100925

SHEET TITLE

Gate & Fencing Details

SHEET NUMBER

300100925-DR-105