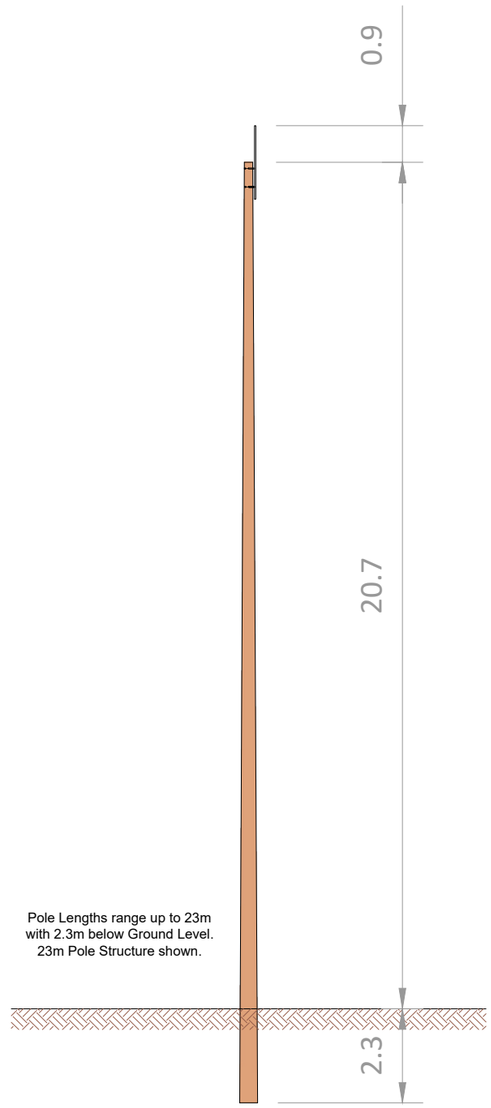


Elevation Telecom Pole

Scale: 1:200

Note:
- This drawing is to be read in conjunction with relevant engineering drawings, specifications and reports.
- Dimensions are in meters, unless noted otherwise.
- Drawings are not to be scaled use figured dimensions only.

tli GROUP
Head Office
Beenreigh,
Abbeydorney,
Tralee, Co. Kerry
Ireland
Tel: 00353 66 7135710

CLIENT
Perigus Energy

PROJECT
Cappakeel Solar Farm
110kV Substation

PROJECT NUMBER
300-100925

SHEET NUMBER
300100925-DR-108

SHEET TITLE
Telecom Pole

DRAWING STATUS
For Information

ISSUE/REVISION

I/R	DATE	DESCRIPTION
P1	16.06.2026	Issued for Planning
P0	20.03.2026	Issued for Planning