

ISO A1 594mm x 841mm

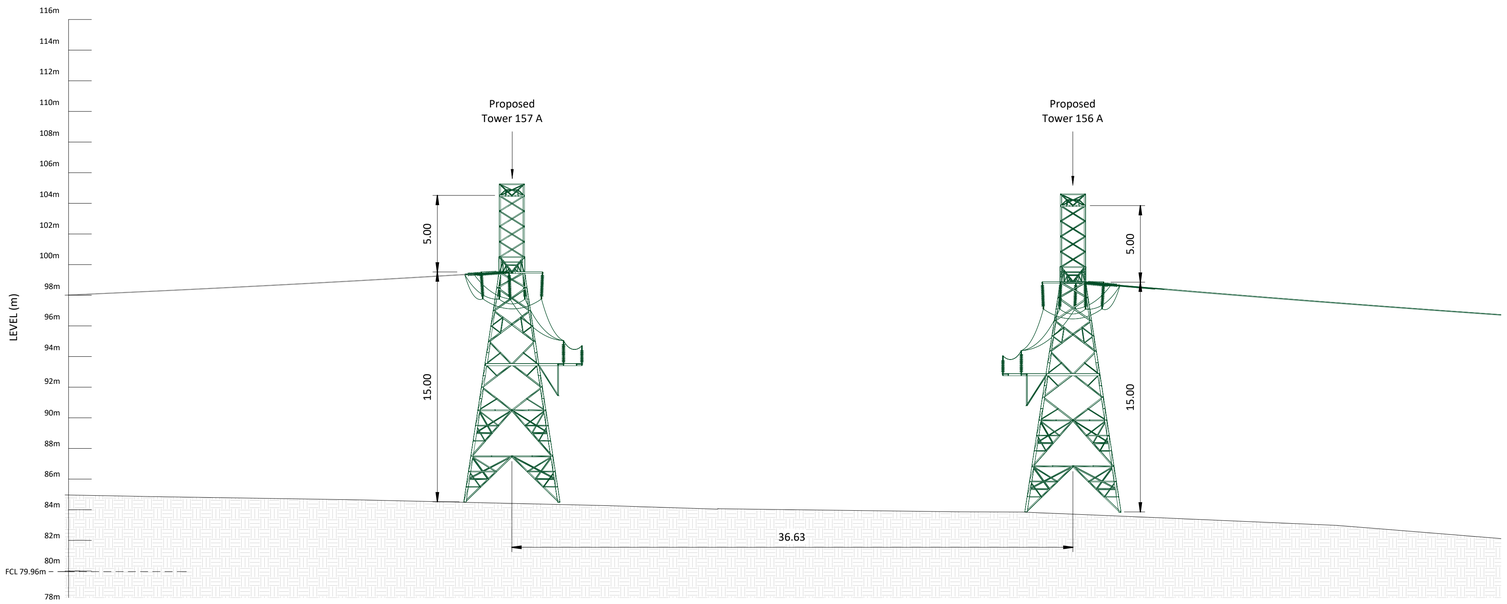


Elevation E - Detail 1

Scale: 1 : 200

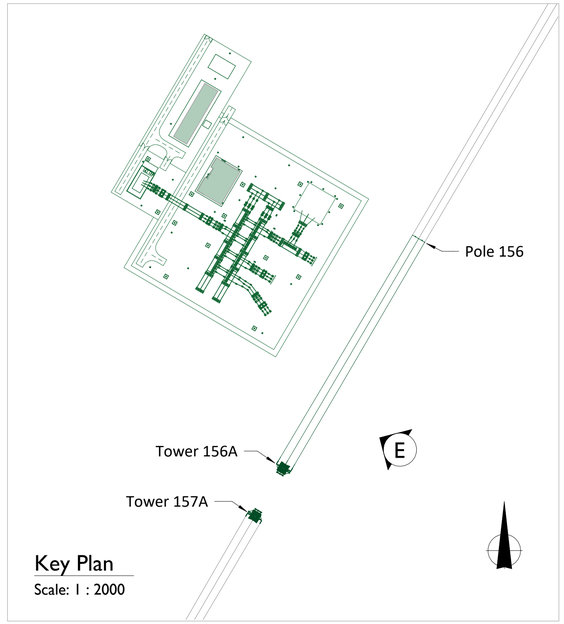

Key Plan

Scale: 1 : 2000

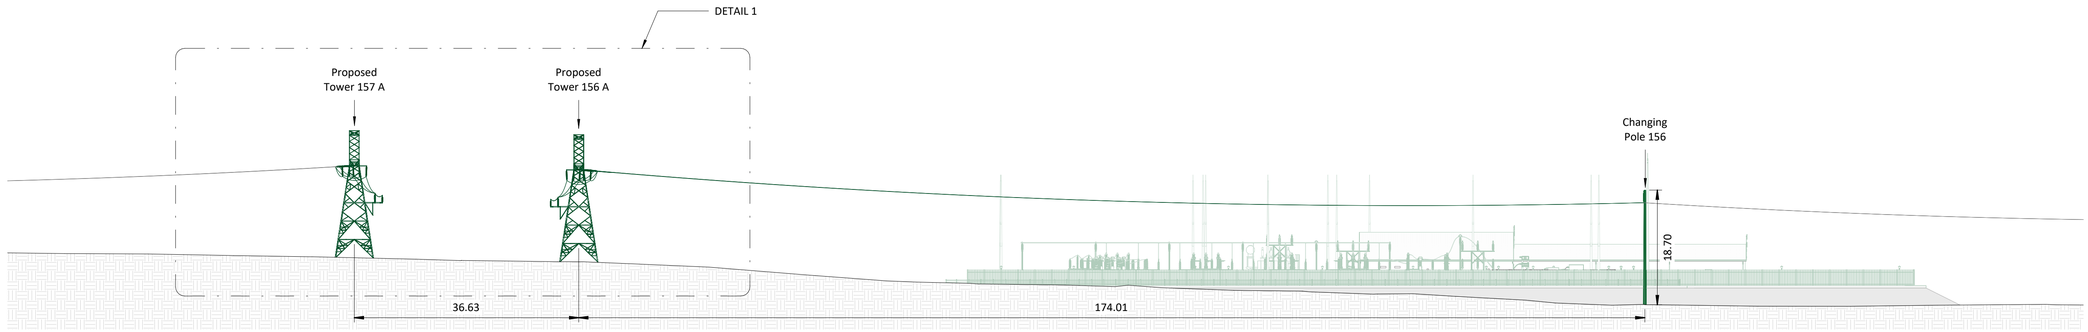

Elevation E

Scale: 1 : 500

Project Management Initials:
Designer: LP
Checked: BG
Approved: AC

tli GROUP

Head Office
Beenreigh,
Abbeydorney,
Tralee, Co. Kerry
Ireland
Tel: 00353 66 7135710

Regional Office
Basepoint Business Centre
Stroudley Road, Basingstoke,
Hampshire,
RG24 8UP, UK
Tel: 00 44 1256406664

PROJECT

Cappakeel Solar Farm
110 kV Substation

CLIENT

Perigus Energy

CONSULTANTS

NOTES: -

LEGEND: -

Proposed works shown thus

ISSUE/REVISION

I/R	DATE	DESCRIPTION
P1	16.06.26	Issued for Planning
P0	20.03.26	Issued for Planning

PROJECT NUMBER

300-00925

SHEET TITLE

Tower Elevations

SHEET NUMBER

300100925-DR-109