
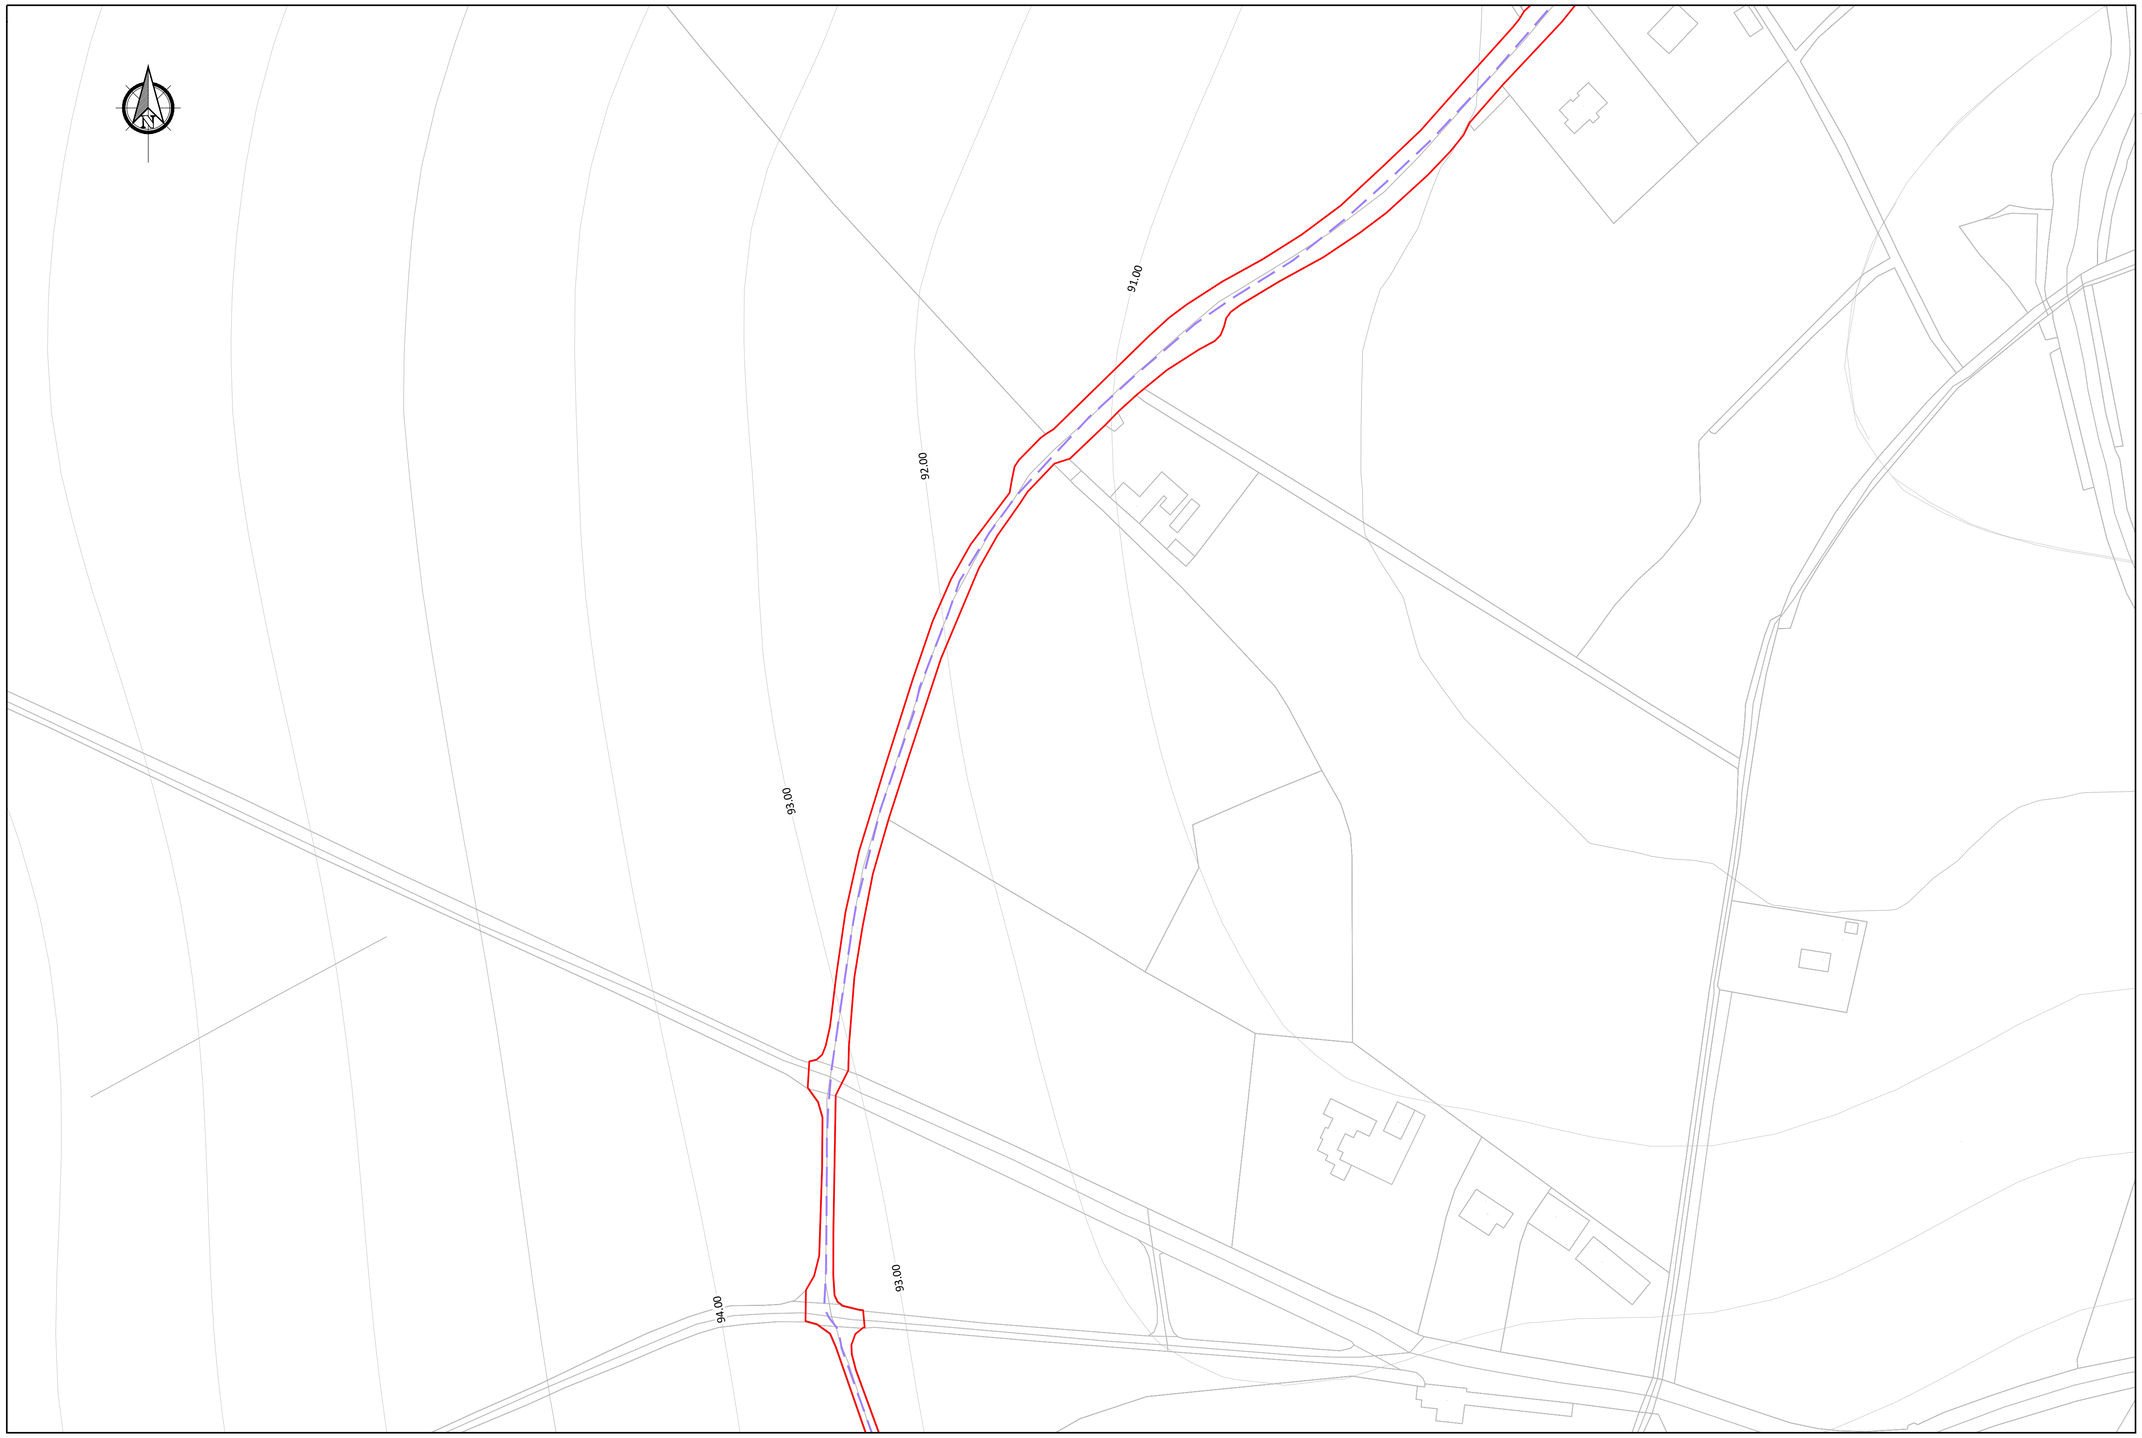


Legend

- Substation Site Boundary
- Tail Fed Connection to Coolnabacky Substation
- 85.00 — Existing Contours Relative to Ordinance Datum (Malin Head)

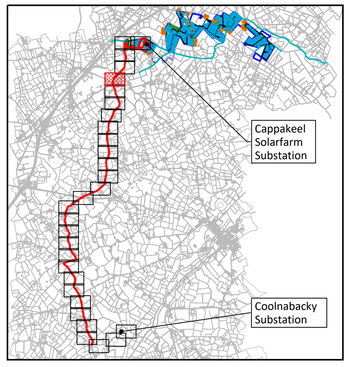

KEY PLAN

0m 10m 20m 30m 40m 50m 60m 70m 80m 90m 100m

Scale 1:1000

If Applicable : Ordnance Survey Ireland Licence No. CYAL50368274 © Ordnance Survey Ireland and Government of Ireland
OSI-3771,3772,3773,3829,3830,3831,3887,3888,3889

FEHILY TIMONEY
Cork | Dublin | Carlow
www.fehilytimoney.ie

No part of this document may be reproduced or transmitted in any form or stored in any retrieval system of any nature without the written permission of Fehily Timoney & Company as copyright holder except as agreed for use on the project for which the document was originally issued. Do not scale. Use figured dimensions only. If in doubt - Ask!

Rev.	Description	App By	Date
A	ISSUE FOR PLANNING	JH	22.09.26

PROJECT
CAPPAKEEL SOLAR FARM

CLIENT
PERIGUS ENERGY IRELAND MIDCO LIMITED

SHEET
1:1000 SUBSTATION & GRID CABLE LAYOUT PLAN SHEET 5 OF 30

Date 22.09.26	Project number P23-226	Scale (@ A1-) 1:1000	
Drawn by CS	Drawing Number P23-226-0500-0005		Rev A
Checked by AR			

O:\ACAD\2023\P23-226\P23-226-0500-0005

22 September 2026