
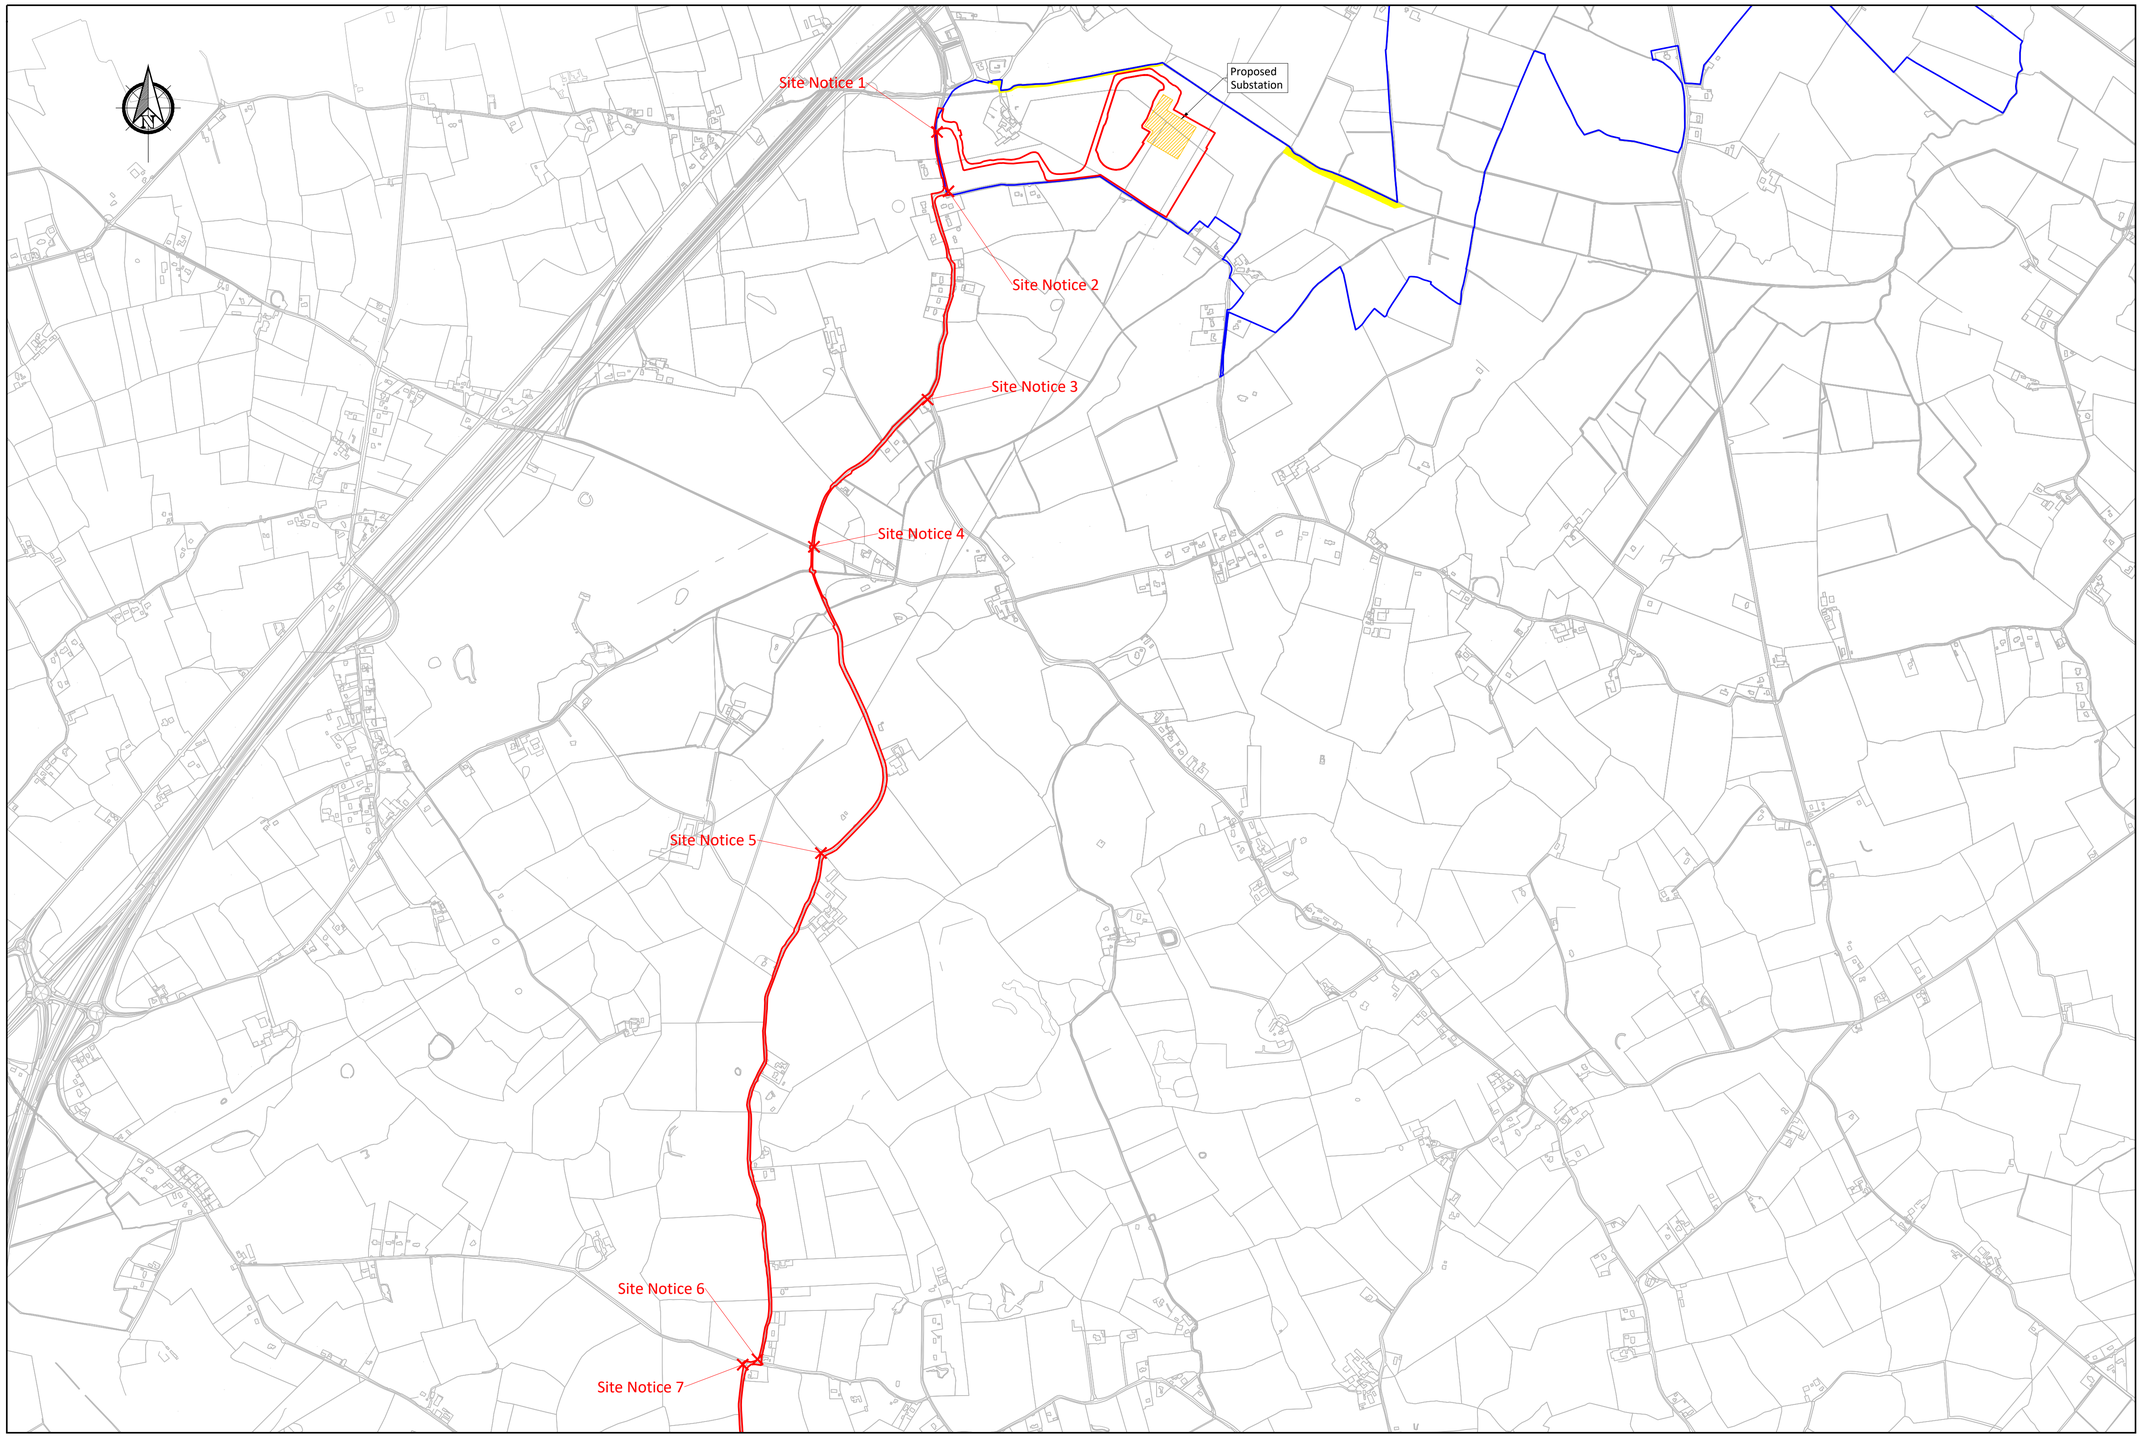


Legend

- Substation Site Boundary
- Ownership Boundary
- Site Notice Location
- Right of Way
- Proposed Substation

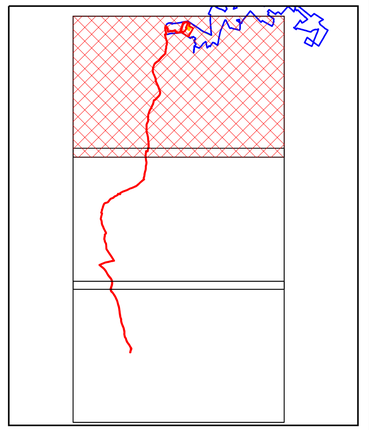

KEY PLAN

0m 100m 200m 300m 400m 500m 600m 700m 800m 900m 1000m

Scale 1:10000

If Applicable : Ordnance Survey Ireland Licence No. CYAL50368274 © Ordnance Survey Ireland and Government of Ireland
OSI-3771,3772,3773,3829,3830,3831,3887,3888,3889

FEHILY TIMONEY
Cork | Dublin | Carlow
www.fehilytimoney.ie

No part of this document may be reproduced or transmitted in any form or stored in any retrieval system of any nature without the written permission of Fehily Timoney & Company as copyright holder except as agreed for use on the project for which the document was originally issued. Do not scale. Use figured dimensions only. If in doubt - Ask!

Rev.	Description	App By	Date
A	ISSUE FOR PLANNING	JH	28.08.26

PROJECT

CAPPAKEEL SOLAR FARM

CLIENT

Perigus Energy

SHEET

1:10000 SITE LOCATION - SUBSTATION & GRID ROUTE (SHEET 1 OF 3)

Date 28.08.26	Project number P23-226	Scale (@ A1-) 1:10000	
Drawn by CS	Drawing Number P23-226-1200-0001		Rev A
Checked by AR			

O:\ACAD\2023\P23-226\P23-226-1200-0001

21 September 2026