
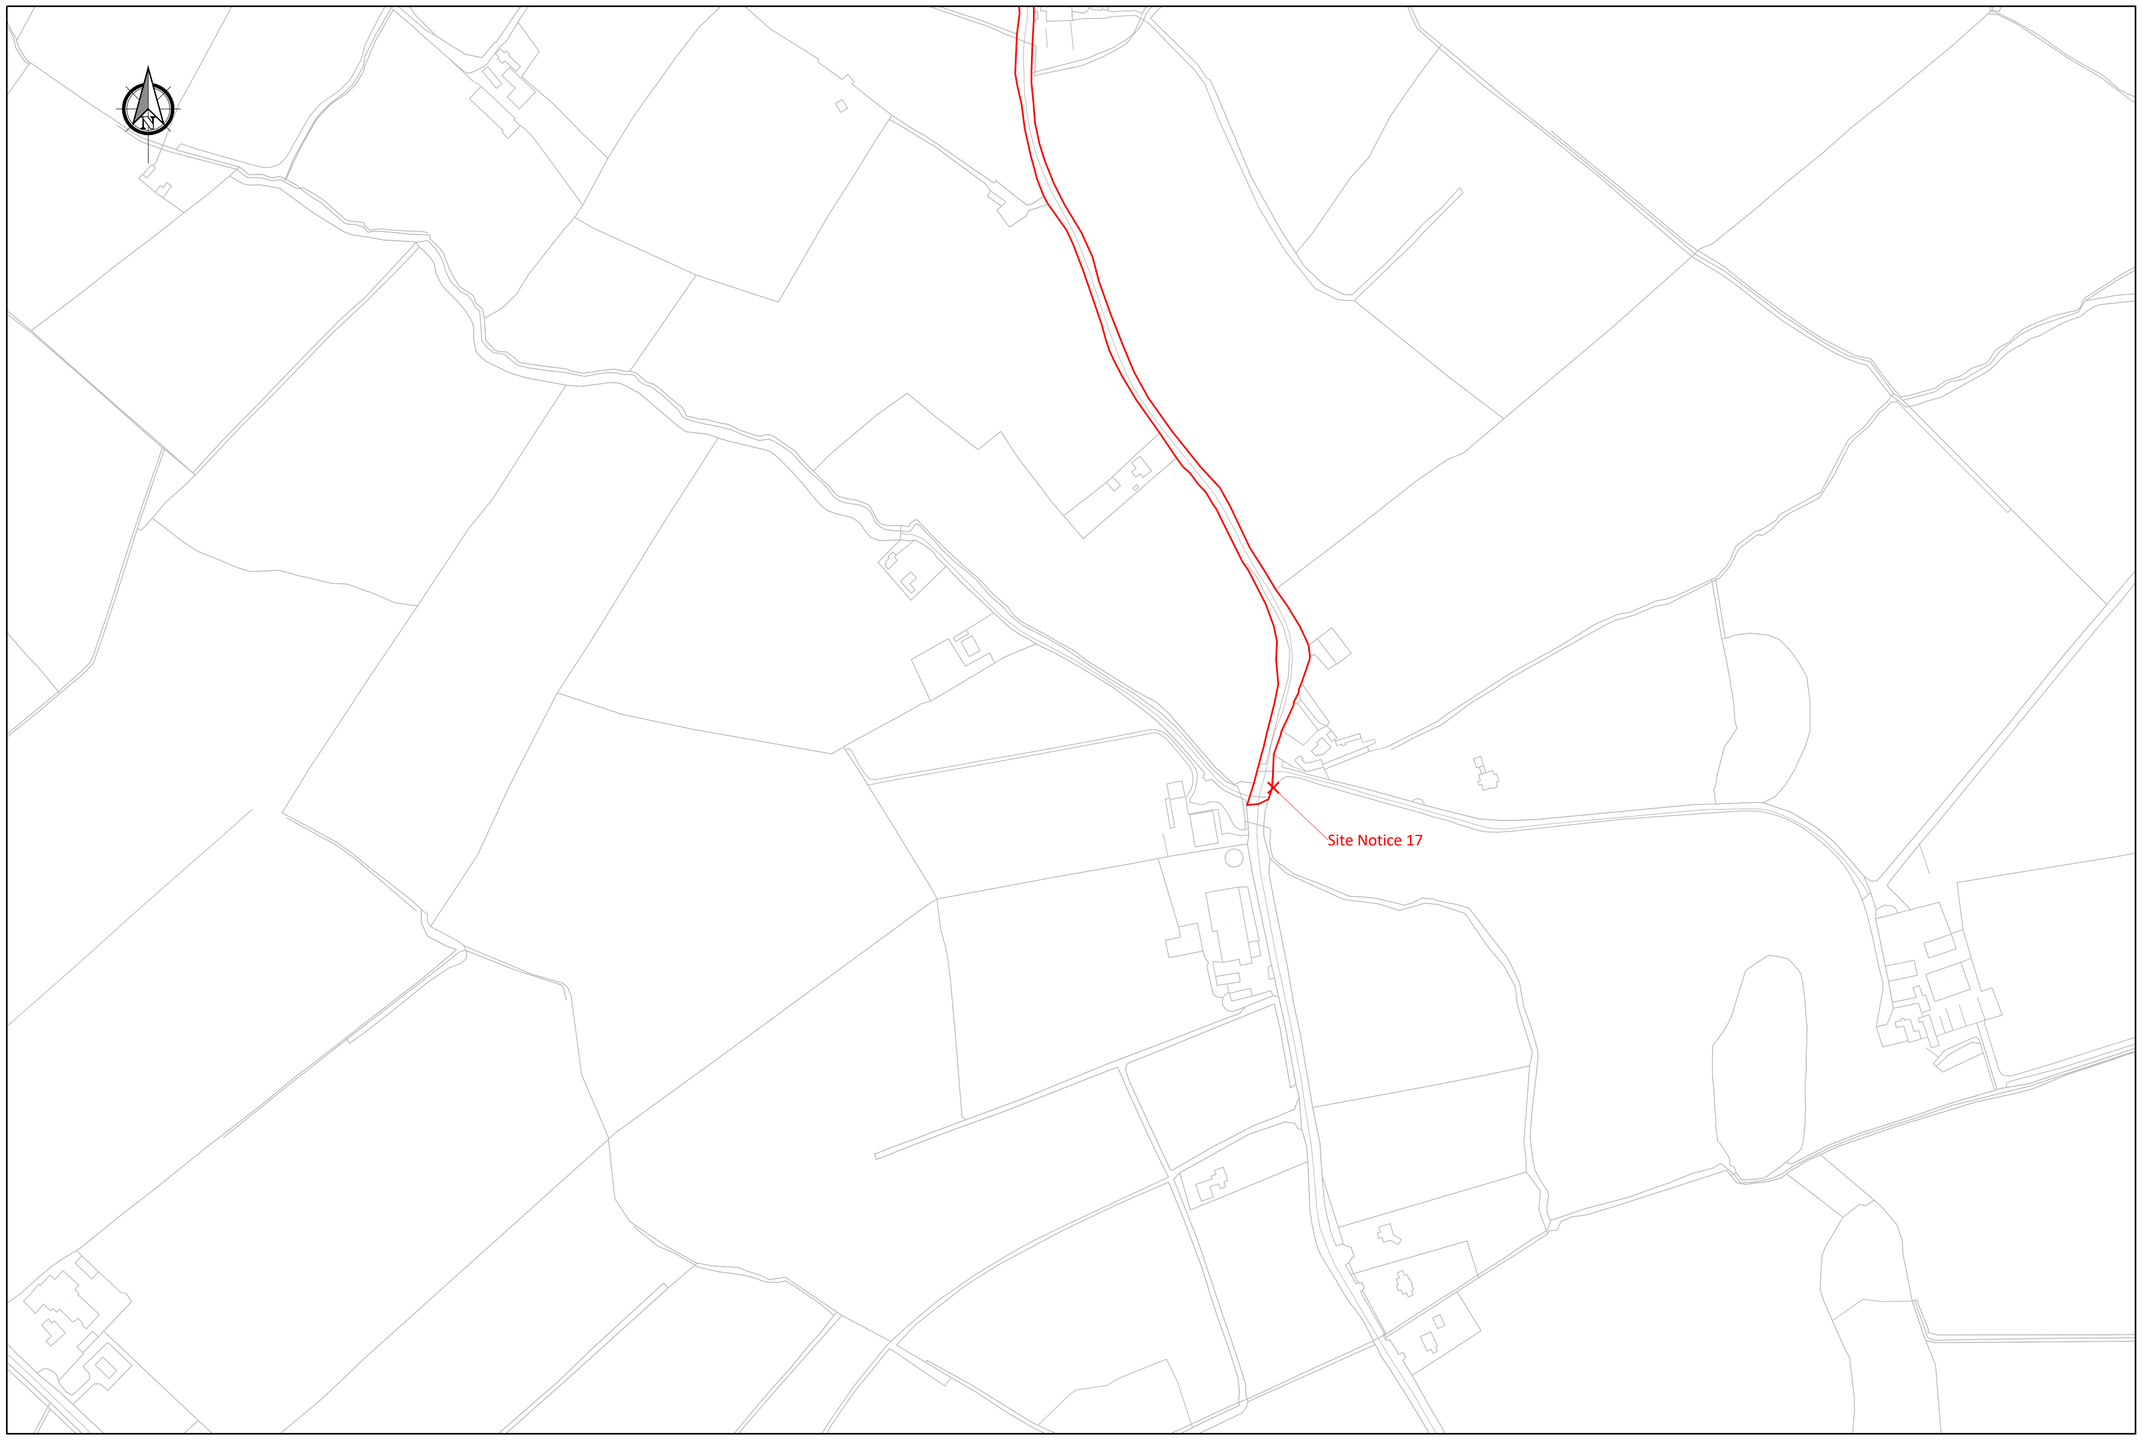


Legend

Substation Site Boundary

Site Notice Location

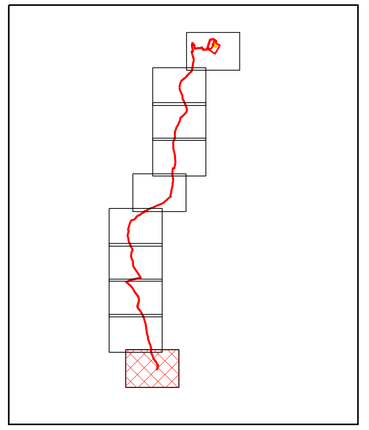

KEY PLAN

0m 25m 50m 75m 100m 125m 150m 175m 200m 225m 250m

Scale 1:2500

If Applicable : Ordnance Survey Ireland Licence No. CYAL50368274 © Ordnance Survey Ireland and Government of Ireland
OSI-3771,3772,3773,3829,3830,3831,3887,3888,3889

FEHILY TIMONEY
Cork | Dublin | Carlow
www.fehilytimoney.ie

No part of this document may be reproduced or transmitted in any form or stored in any retrieval system of any nature without the written permission of Fehily Timoney & Company as copyright holder except as agreed for use on the project for which the document was originally issued. Do not scale. Use figured dimensions only. If in doubt - Ask!

Rev.	Description	App By	Date
A	ISSUE FOR PLANNING	JH	28.08.26

PROJECT

CAPPAKEEL SOLAR FARM

CLIENT

Perigus Energy

SHEET

1:2500 SITE LOCATION - SUBSTATION & GRID ROUTE (SHEET 10 OF 10)

Date 28.08.26	Project number P23-226	Scale (@ A1-) 1:2500	
Drawn by CS	Drawing Number P23-226-1200-0013		Rev A
Checked by AR			

O:\ACAD\2023\P23-226\P23-226-1200-0013

21 September 2026