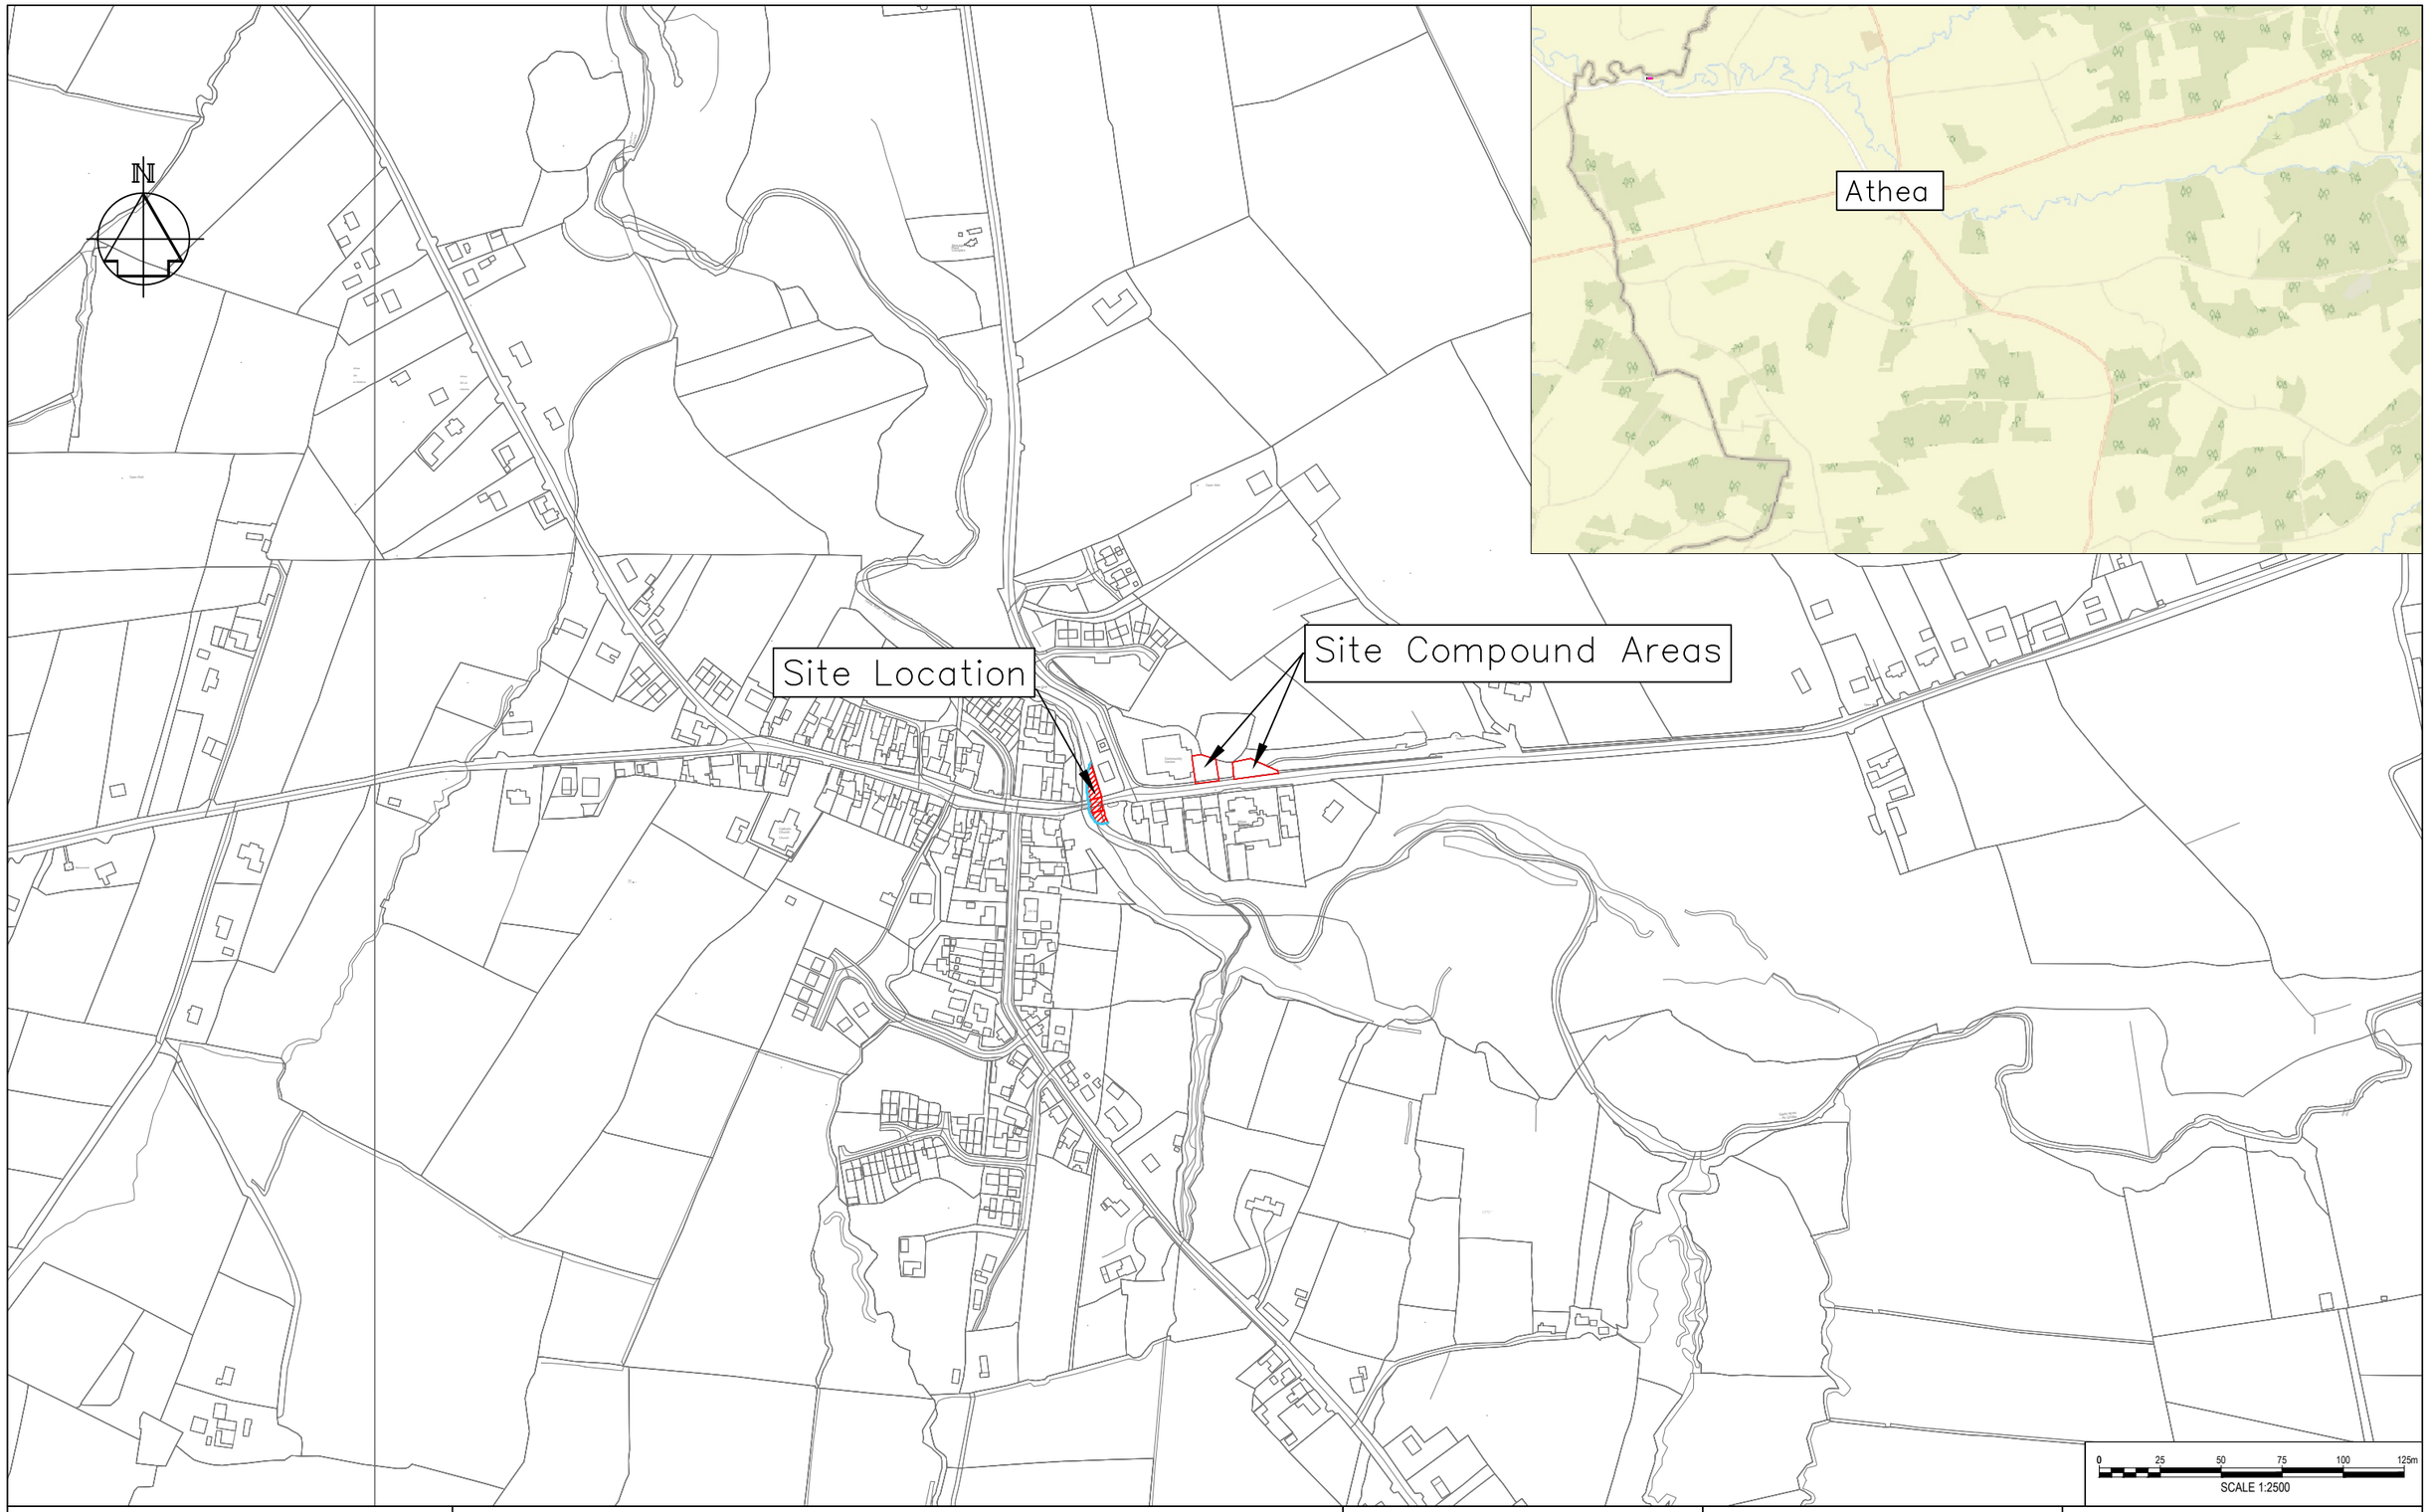


Stantec

Stantec
1 Glaway Business Park,
Dangan, Galway, Ireland, H91A3EF
Tel: (091) 587116
www.stantec.com

Legend

- Site Compound
- Proposed Works Area


Project
Athea Flood Relief Scheme

Client
Comhairle Cathrach & Contae Luimnigh
Limerick City & County Council

Project No.
326302518

Title
Gravel Removal Site Location Plan

Drawing No. AFRS-101	Drawn By PÓF
Date September 2026	Checked By TMW
Scale @A3 1:2500	Approved By JR
Status s1	Revision 0

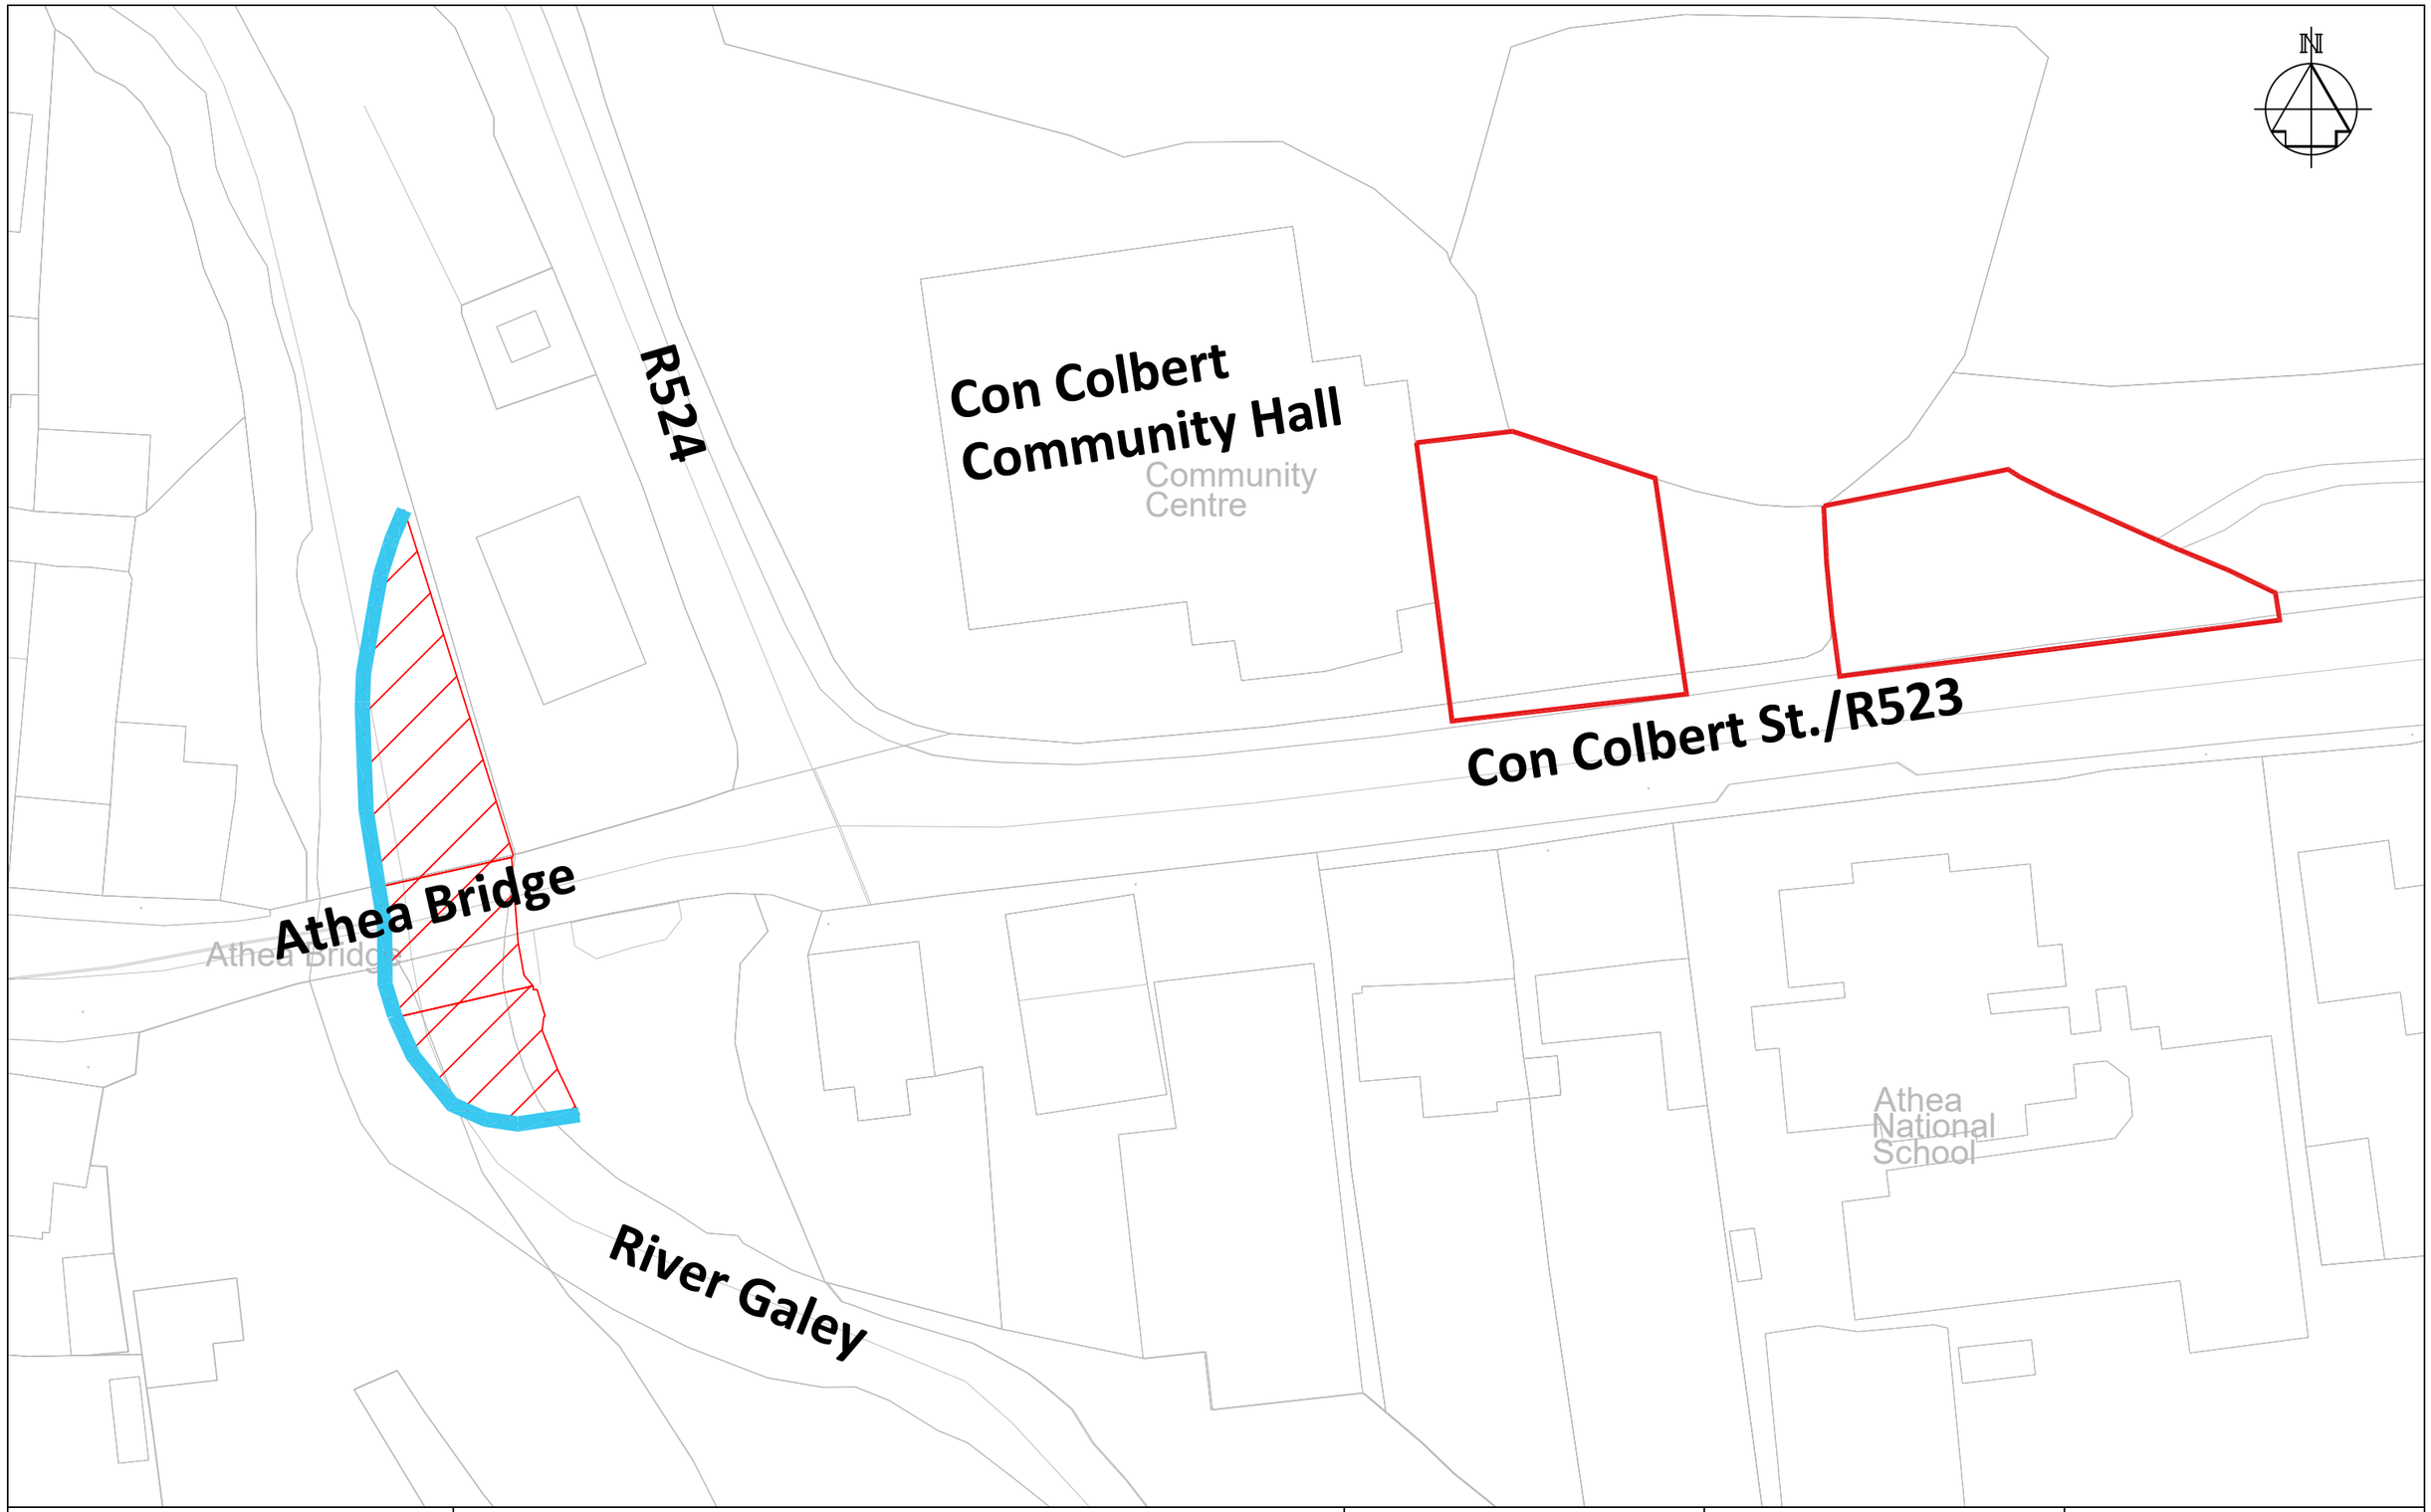

Stantec

Stantec
1 Glaway Business Park,
Dangan, Galway, Ireland, H91A3EF
Tel: (091) 587116
www.stantec.com

Legend

- Site Compound
- Proposed Works Area
- Silt Curtain

0 5 10 15 20 25 m

SCALE 1:500


Project
Athea Flood Relief Scheme

Client
Comhairle Cathrach & Contae Luimnigh
Limerick City & County Council


Project No.
326302518

Title
Gravel Removal Site Layout Plan

Drawing No. AFRS-102	Drawn By PÓF
Date September 2026	Checked By TMW
Scale @A3 1:500	Approved By JR
Status s1	Revision 0

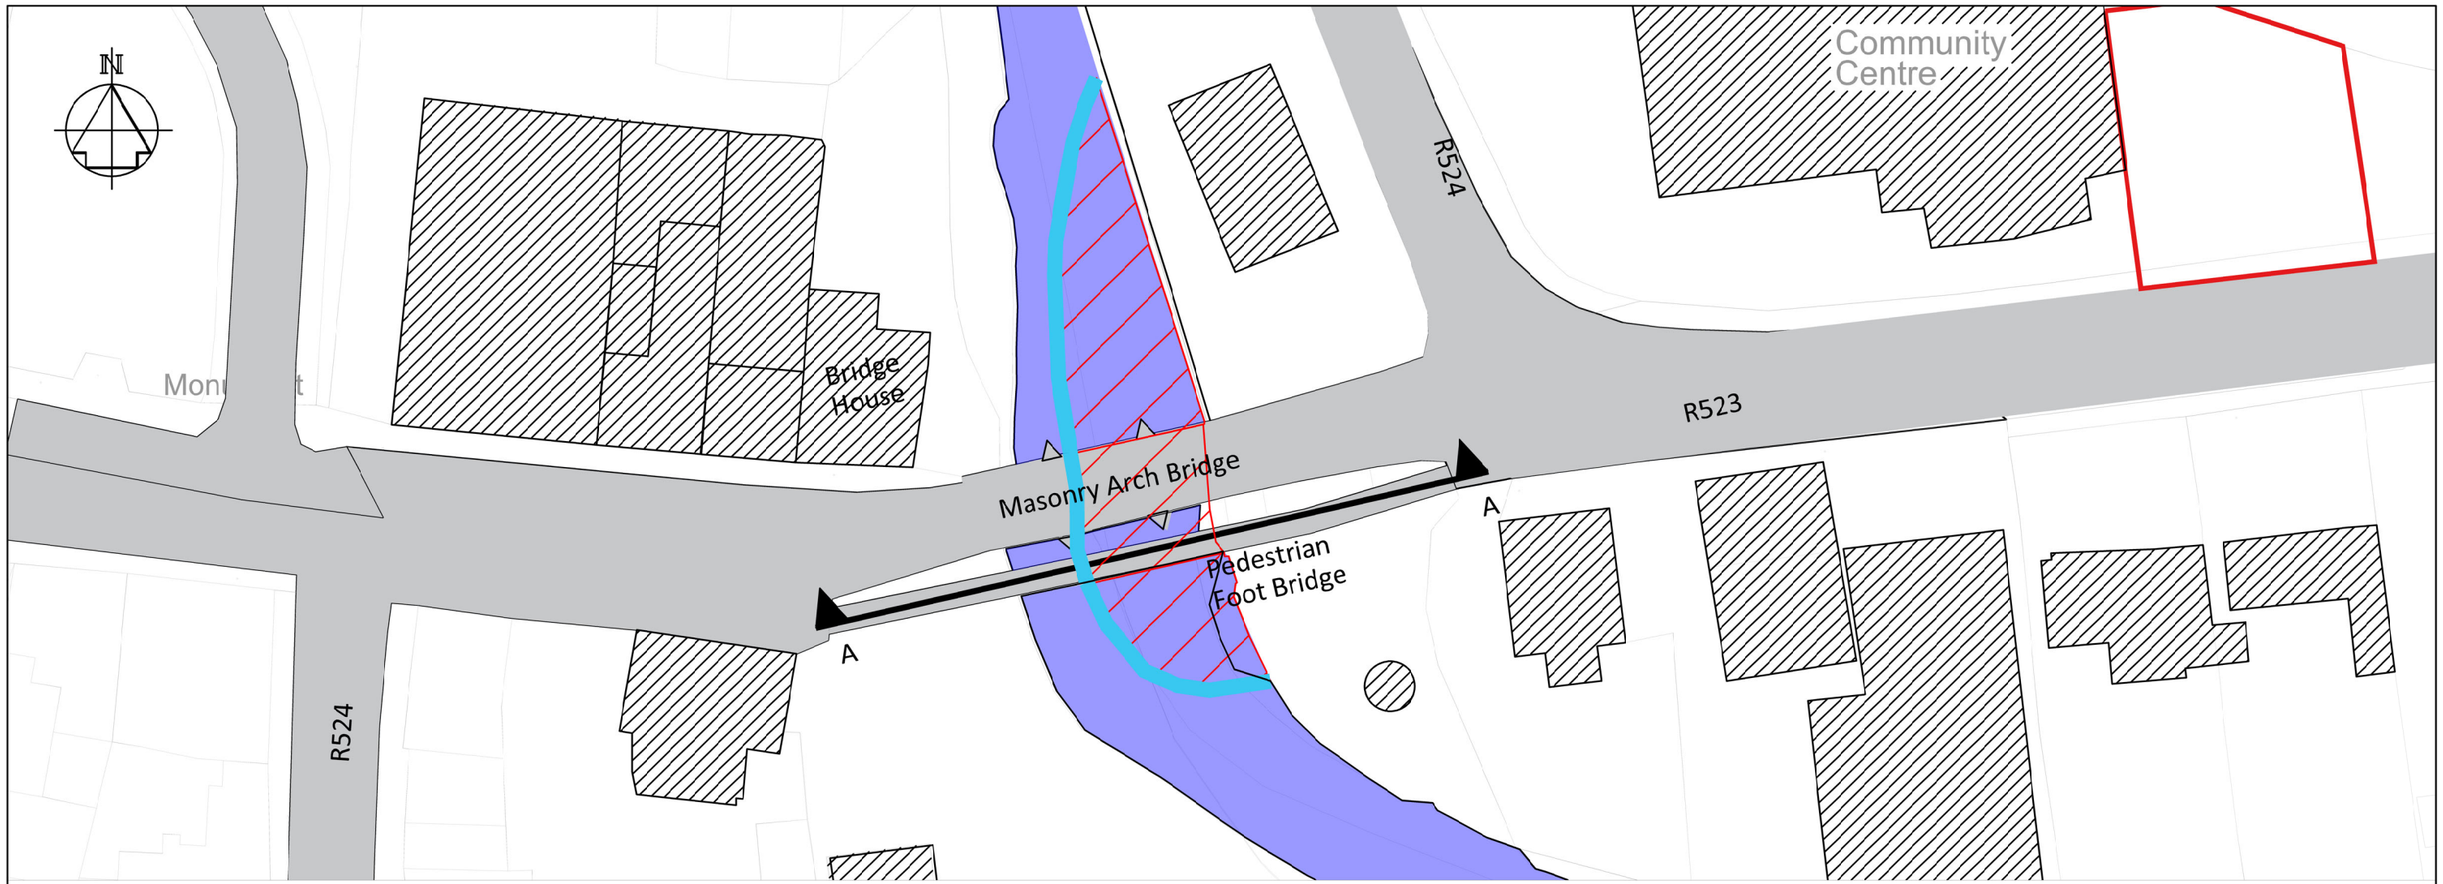

Bridge Plan
Scale: (NTS)

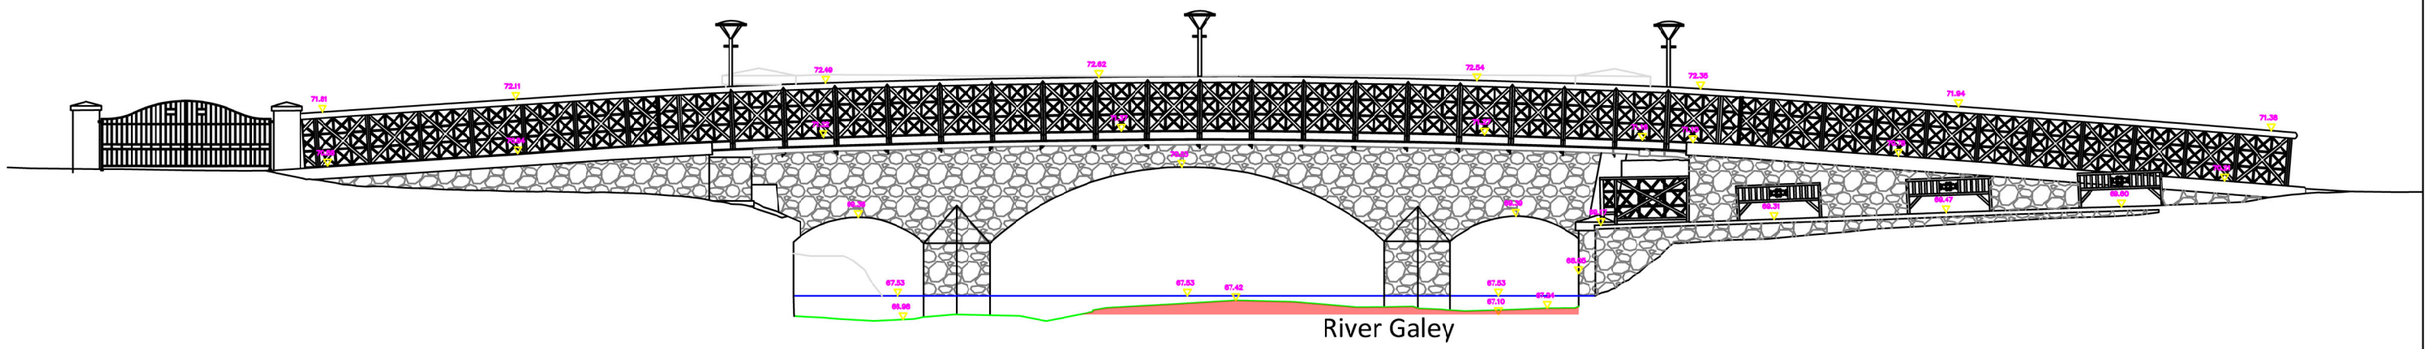

Bridge Elevation
(Section A-A)
Scale: (NTS)

Stantec
1 Glaway Business Park,
Dangan, Galway, Ireland, H91A3EF
Tel: (091) 587116
www.stantec.com

Legend

- Silt Curtain
- Site Compound
- Proposed Works Area
- Gravel to be Removed

Project
Athea Flood Relief Scheme

Client
Comhairle Cathrach & Contae Luimnigh
Limerick City & County Council

Project No.
326302518

Title
Athea Bridge Plan and Elevation

Drawing No. AFRS-103	Drawn By PÓF
Date September 2026	Checked By TMW
Scale @A3 NTS	Approved By JR
Status s1	Revision 1