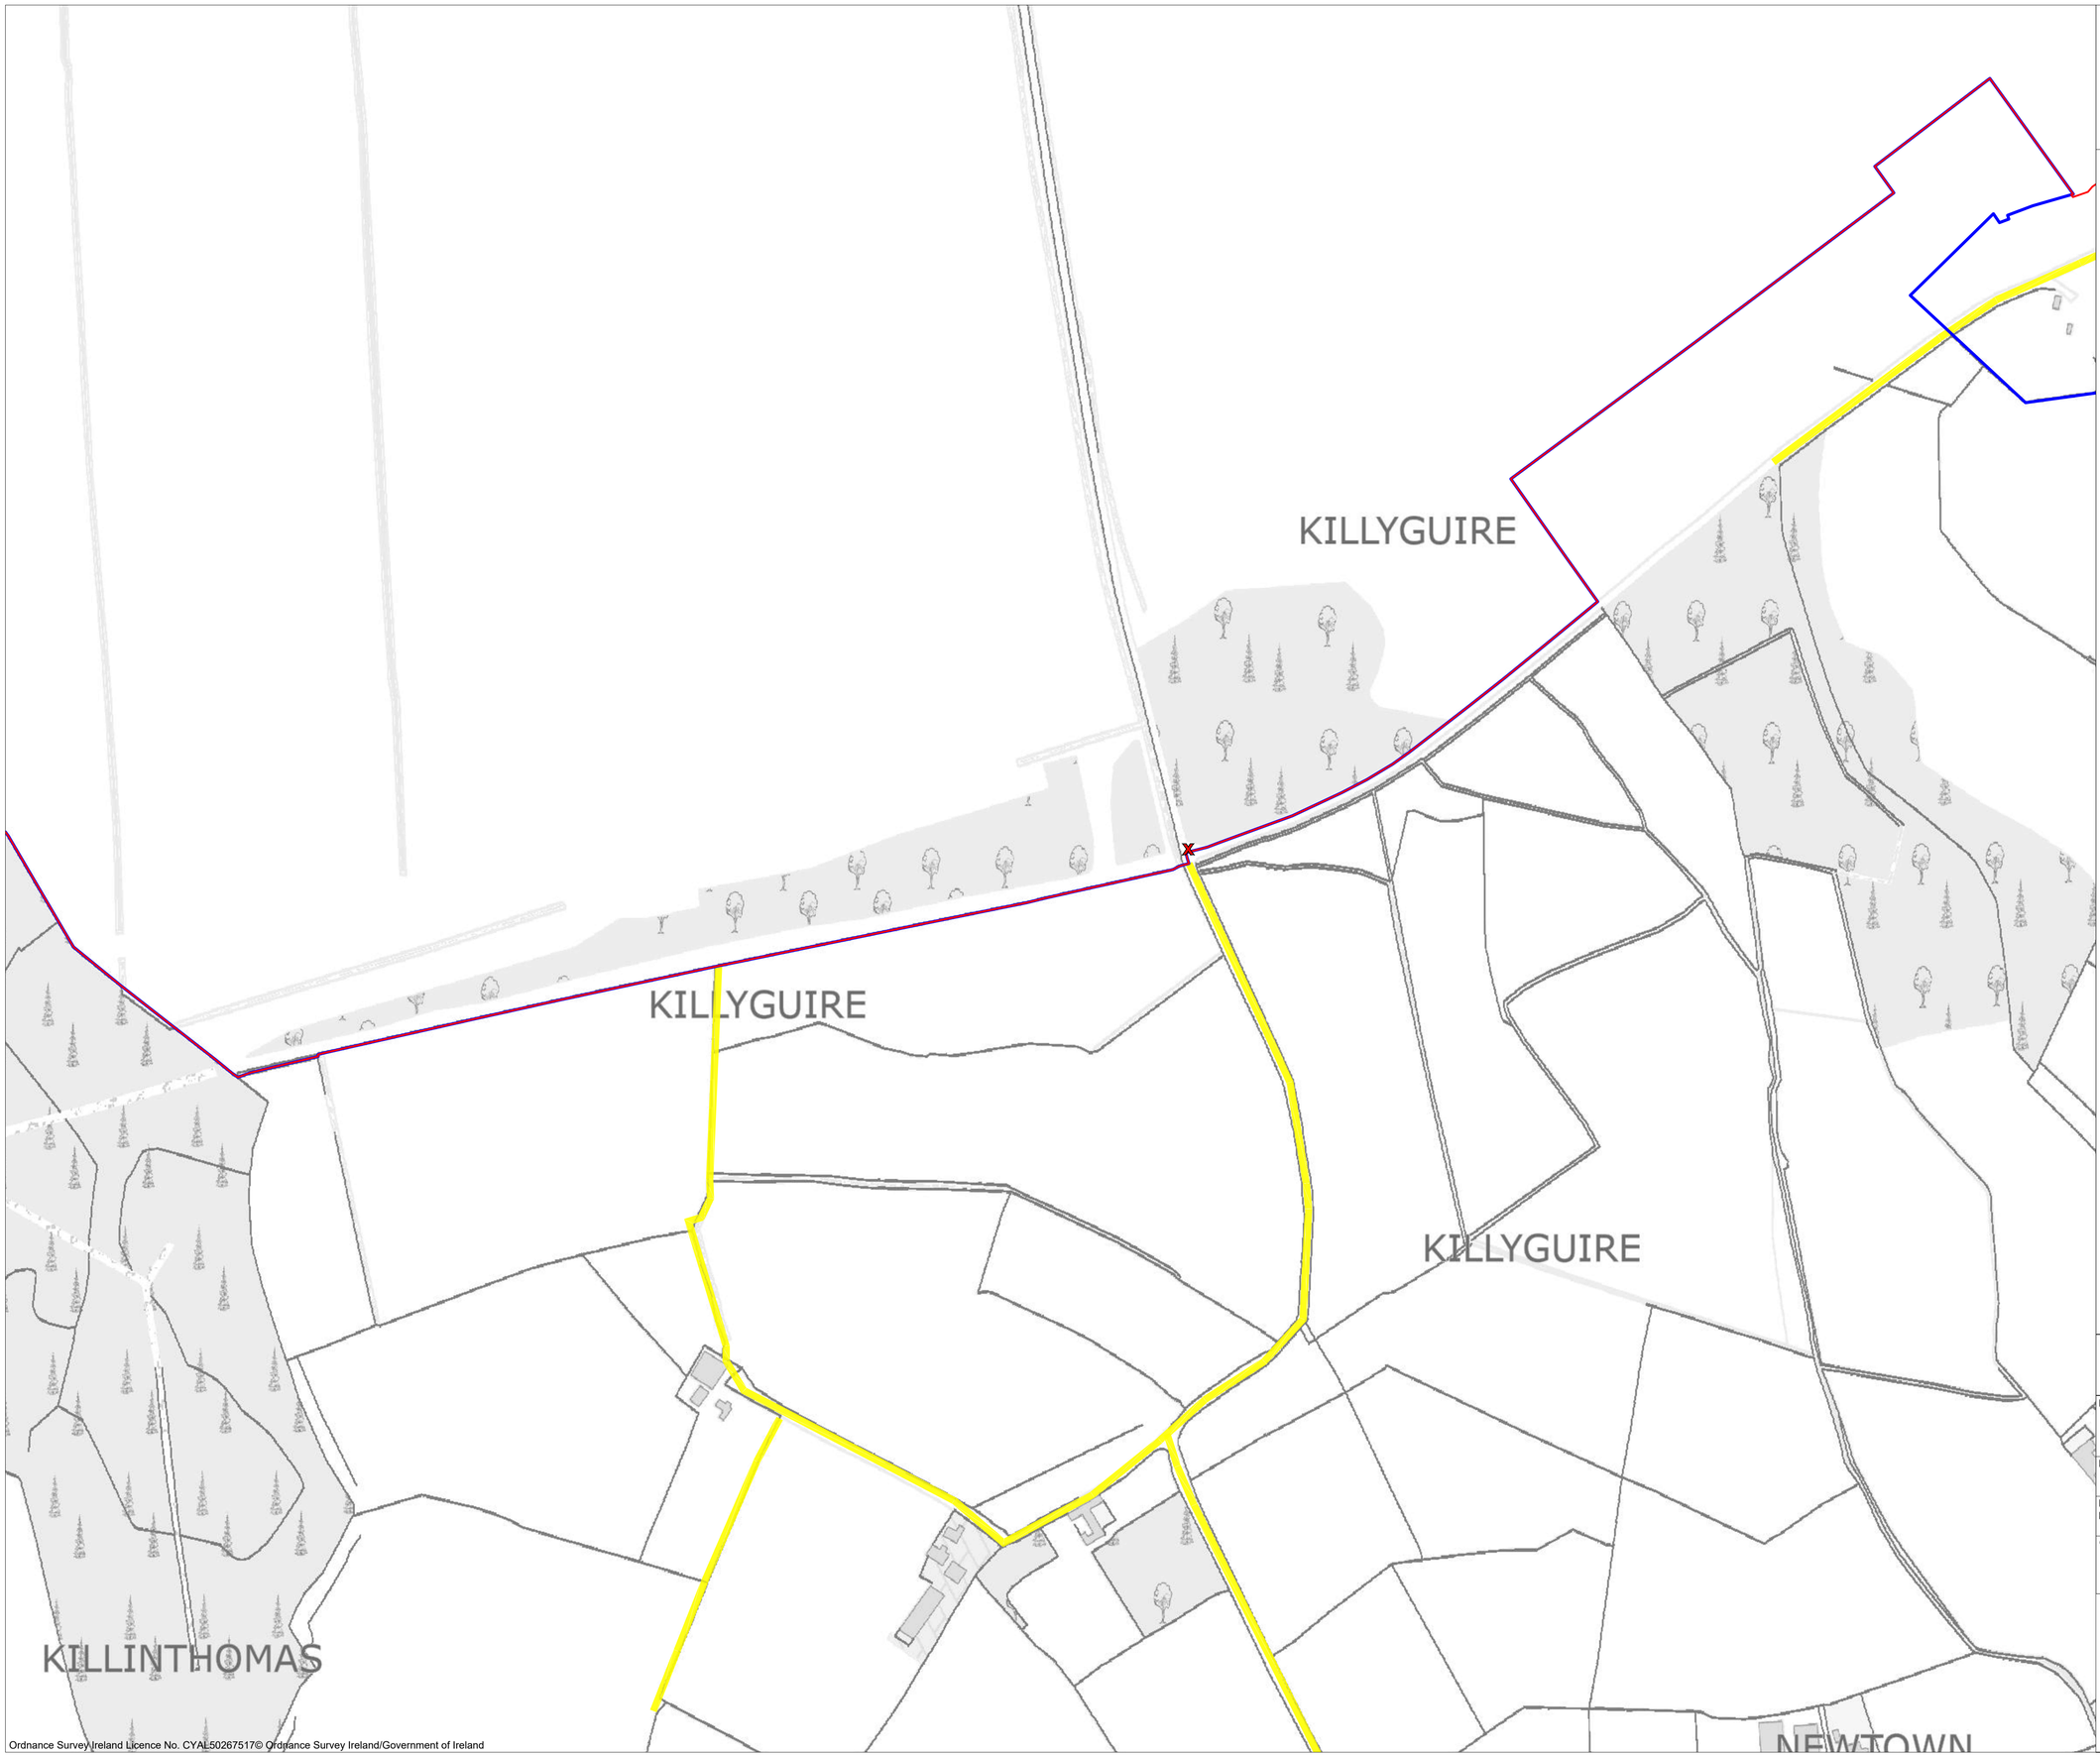


Ordnance Survey Ireland Licence No. CYAL50267517© Ordnance Survey Ireland/Government of Ireland

Project Design Drawing Notes

1. Drawings issued are for planning application purposes only.
2. Drawings not to be used for construction/contract conditions.
3. Copyright, all rights reserved. No part herewith may be copied or reproduced partially or wholly in any form whatsoever without the prior notice of the copyright owner McCarthy Keville O'Sullivan.
4. Do not scale off this drawing. Figured metric dimensions only should be taken off this drawing.

Drawing Legend

- Planning Application Boundary
- Landowners Boundary
- Site Notice
- Wayleave

N

PROJECT TITLE:
Ballydermot Wind Farm, Co. Offaly and Co. Kildare

DRAWING TITLE:
Site Location Map
Sheet 20 of 48

PROJECT No.:	DRAWING No.:	SCALE:
250708	250708-2.20	1:2,500 @ A1

DRAWN BY:	CHECKED BY:	DATE:	REVISION.:
GO	RD	22.09.2026	P02

OS SHEET No.:
2974 to 2986, 3044 to 3056, 3112 to 3124, 3178 to 3190, 3244 to 3256, 3309 to 3321, 3372 to 3384, 3435 to 3447, 3496 to 3508, 3546 to 3558, 3595 to 3607, 3651 to 3663, 3709 to 3721, 3767 to 3779

Email: info@www.mkoireland.ie /Website: www.mkoireland.ie