
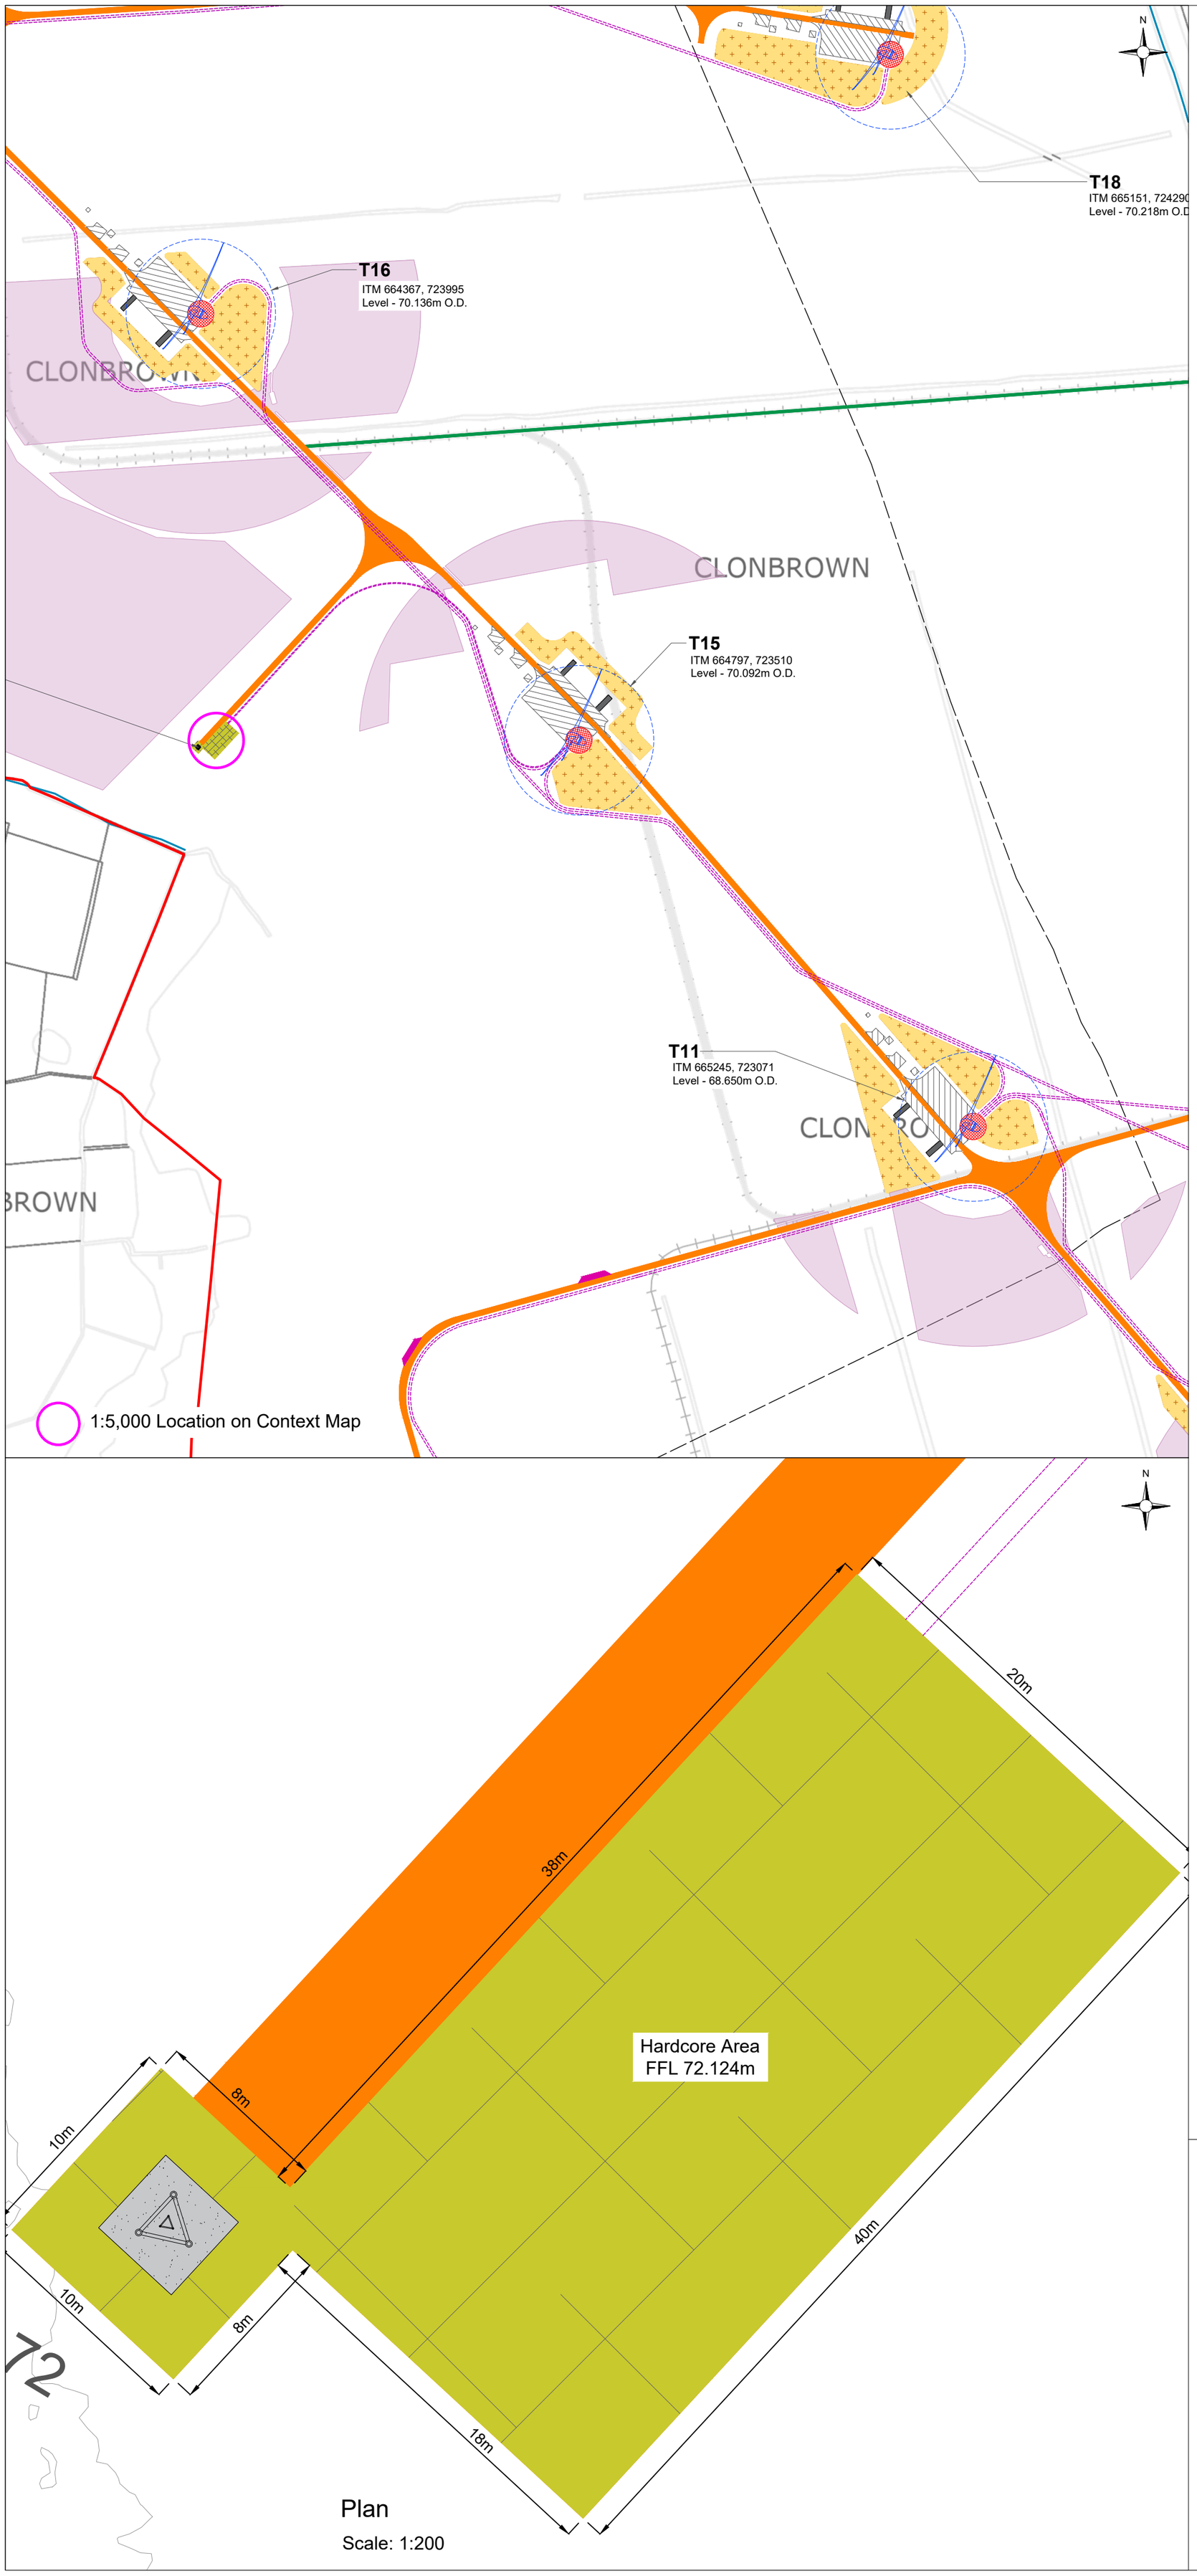


Plan

Scale: 1:200

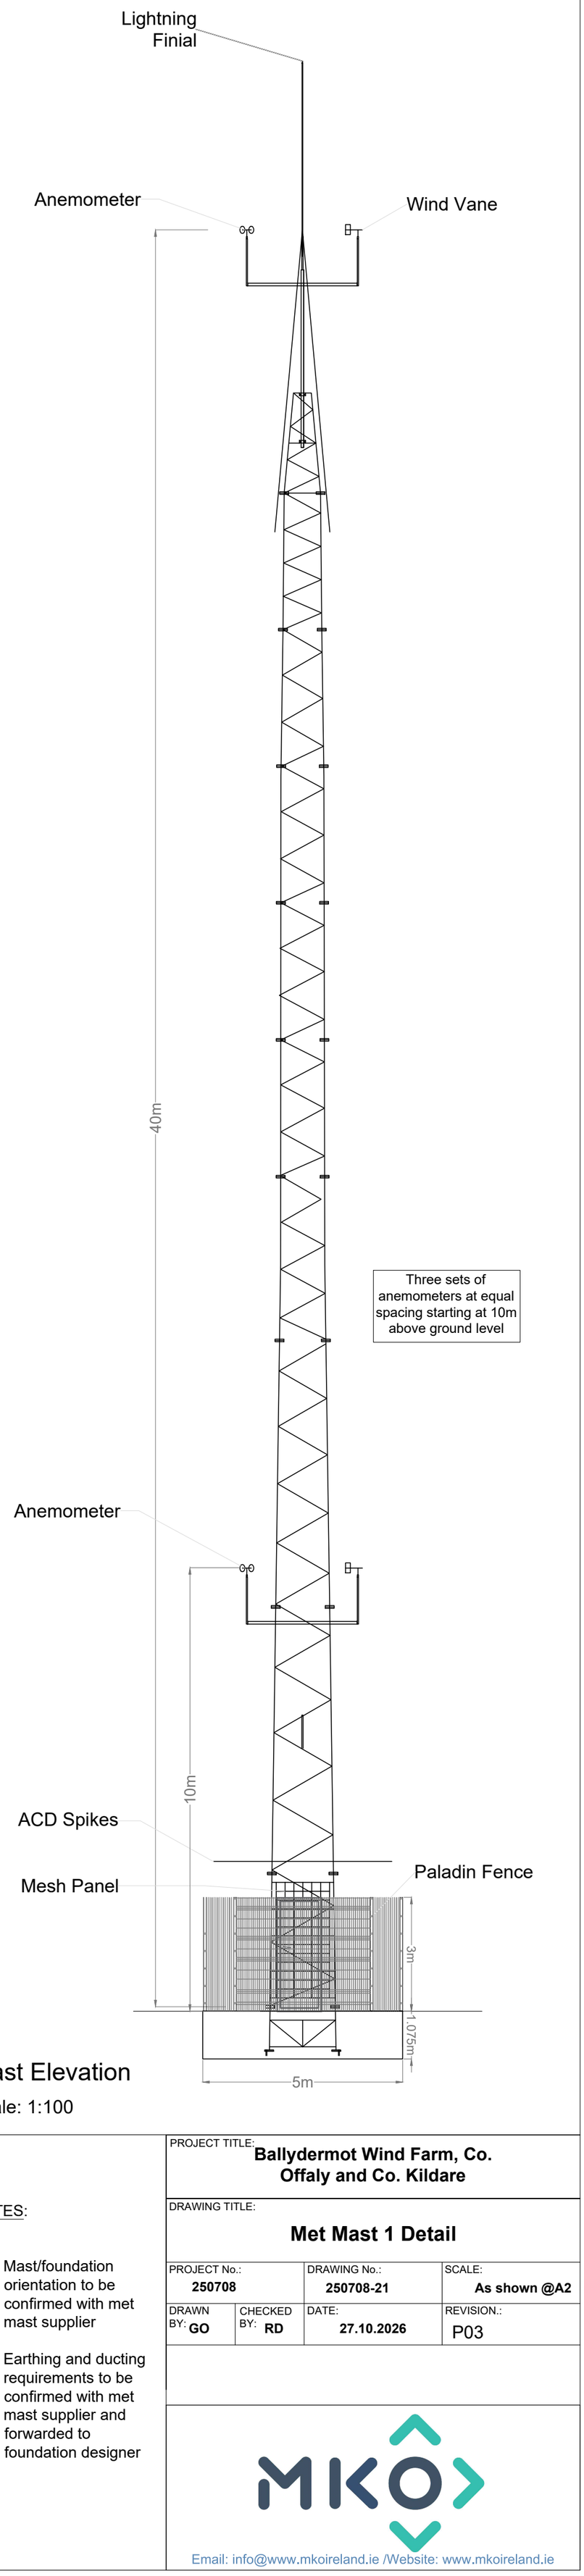

Mast Elevation

Scale: 1:100

NOTES:

1. Mast/foundation orientation to be confirmed with met mast supplier
2. Earthing and ducting requirements to be confirmed with met mast supplier and forwarded to foundation designer

PROJECT TITLE:
Ballydermot Wind Farm, Co. Offaly and Co. Kildare

DRAWING TITLE:
Met Mast 1 Detail

PROJECT No.:	DRAWING No.:	SCALE:
250708	**250708-21**	**As shown @A2**

DRAWN BY:	CHECKED BY:	DATE:	REVISION.:
GO	**RD**	**27.10.2026**	P03

Email: info@www.mkoireland.ie /Website: www.mkoireland.ie