




TEMPORARY ACCOMMODATION WORK PLAN
Scale 1:1000

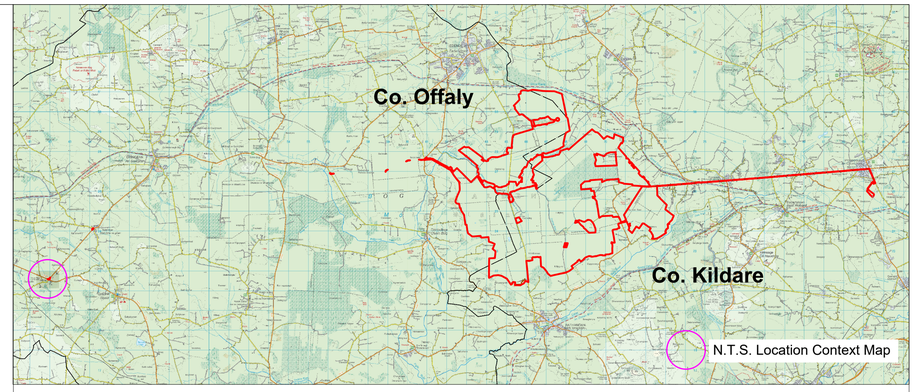


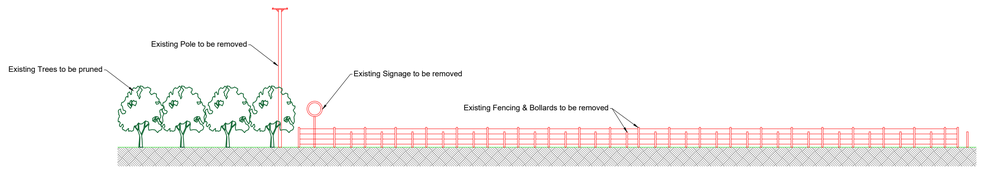


TREE PRUNNING & FEATURES TO BE REMOVED DURING CONSTRUCTION - VIEW A
Scale 1:200

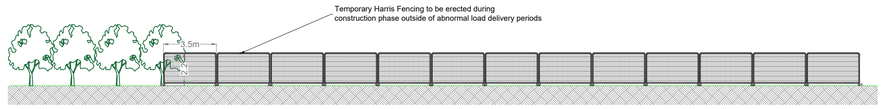


TEMPORARY FENCING DURING CONSTRUCTION - VIEW A
Scale 1:200

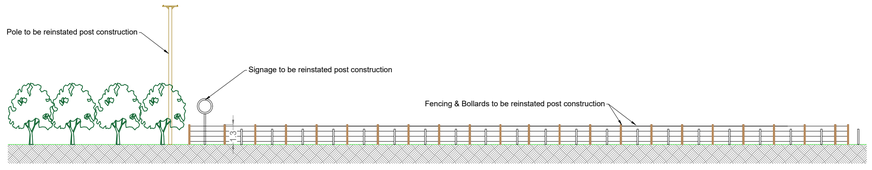


FEATURES TO BE REINSTATED POST CONSTRUCTION - VIEW A
Scale 1:200

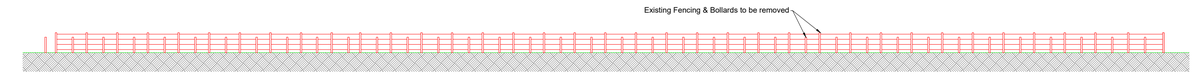

FEATURES TO BE REMOVED DURING CONSTRUCTION - VIEW B
Scale 1:200

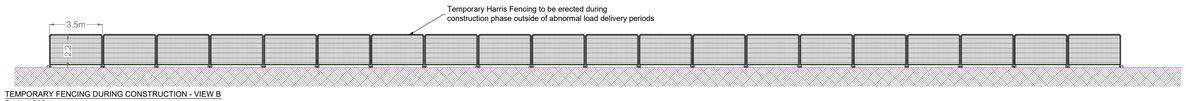

TEMPORARY FENCING DURING CONSTRUCTION - VIEW B
Scale 1:200

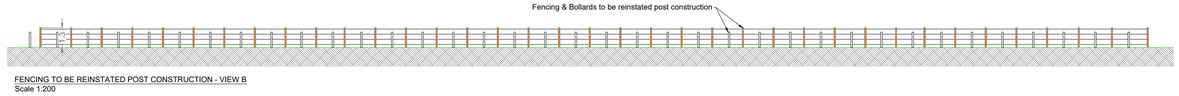

FENCING TO BE REINSTATED POST CONSTRUCTION - VIEW B
Scale 1:200

PROJECT TITLE:
Ballydermot Wind Farm, Co. Offaly and Co. Kildare

DRAWING TITLE:
Temporary Accommodation Works 1

PROJECT No.:	DRAWING No.:	SCALE:
250708	**250708-23**	**As Shown @ A1**

DRAWN BY:	CHECKED BY:	DATE:	REVISION.:
GO	**RD**	**27.10.2026**	P03

Email: info@www.mkoireland.ie /Website: www.mkoireland.ie