

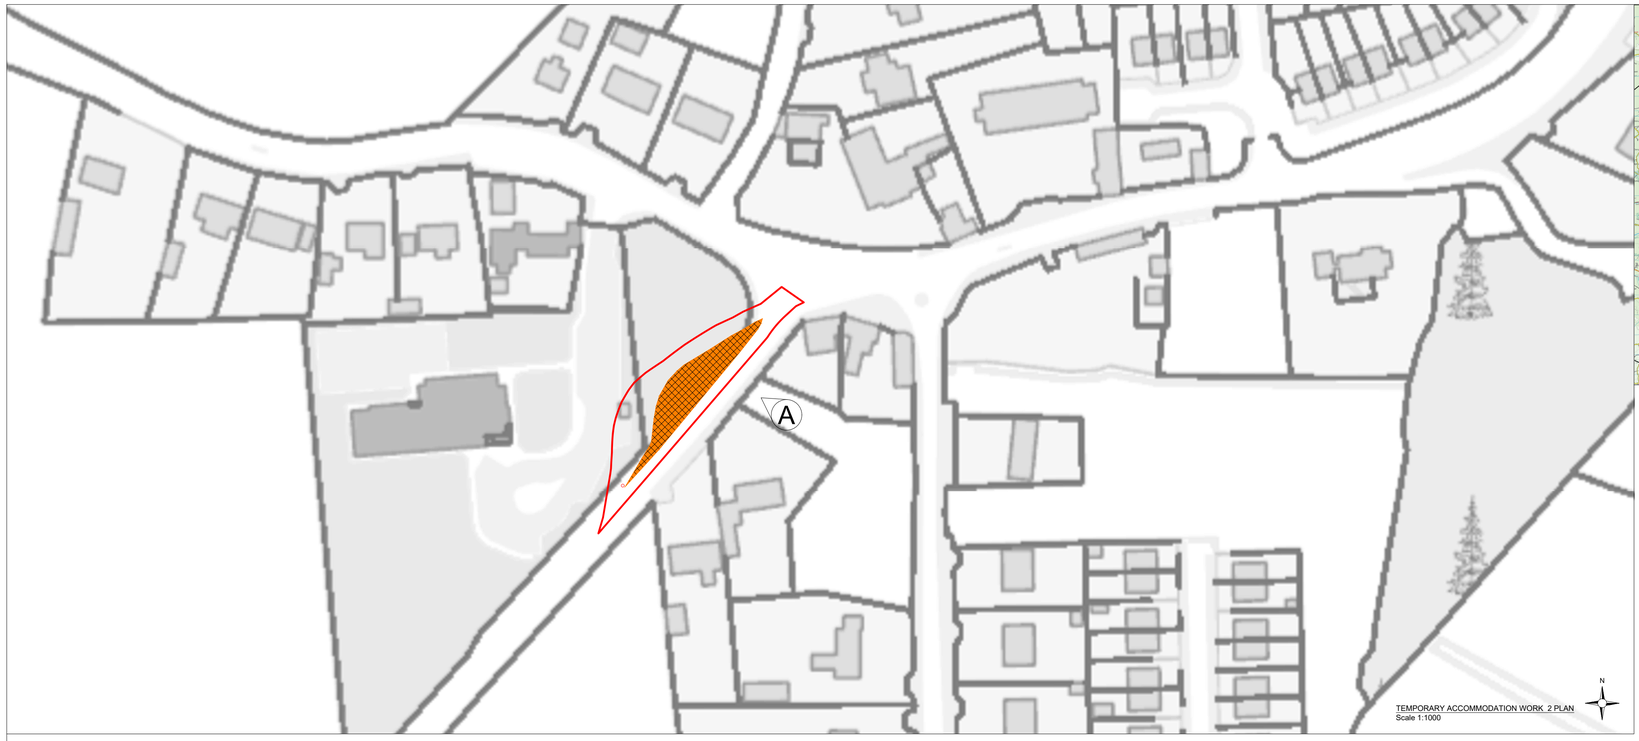



TEMPORARY ACCOMMODATION WORK 2 PLAN
Scale 1:1000

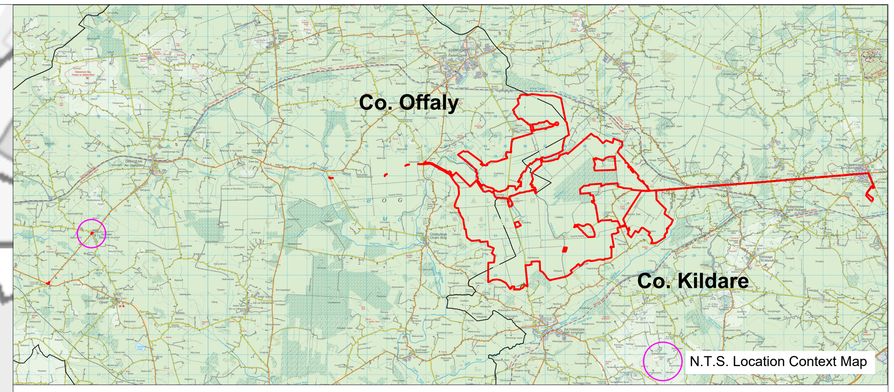

TO BE REMOVED DURING CONSTRUCTION - VIEW A
Scale 1:200

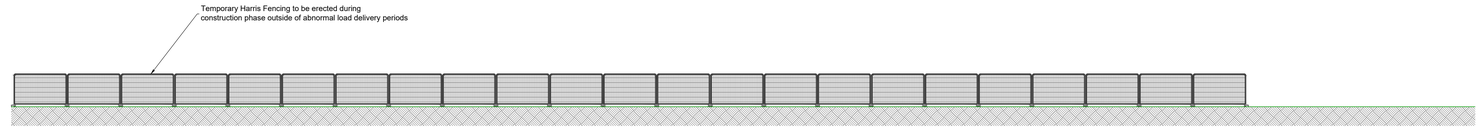

TEMPORARY FENCING DURING CONSTRUCTION
Scale 1:200

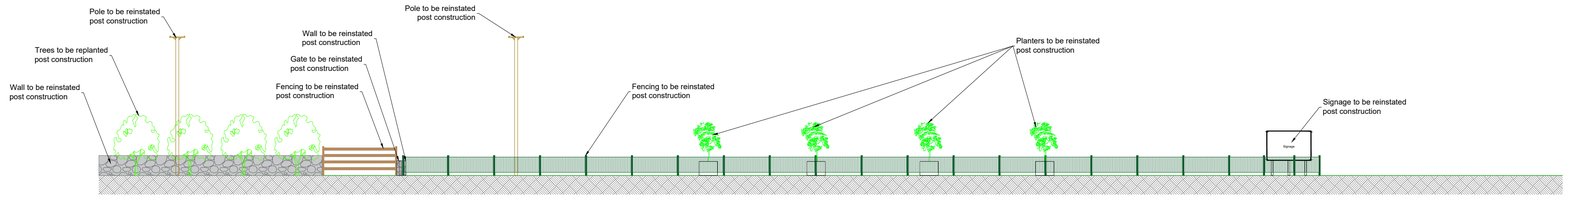

TO BE REINSTATED POST CONSTRUCTION
Scale 1:200

PROJECT TITLE:
Ballydermot Wind Farm, Co. Offaly and Co. Kildare

DRAWING TITLE:
Temporary Accommodation Works 2

PROJECT No.:	DRAWING No.:	SCALE:
250708	**250708-24**	**As Shown @ A1**

DRAWN BY:	CHECKED BY:	DATE:	REVISION.:
GO	**RD**	**12.10.2026**	P03

Email: info@www.mkoireland.ie /Website: www.mkoireland.ie