
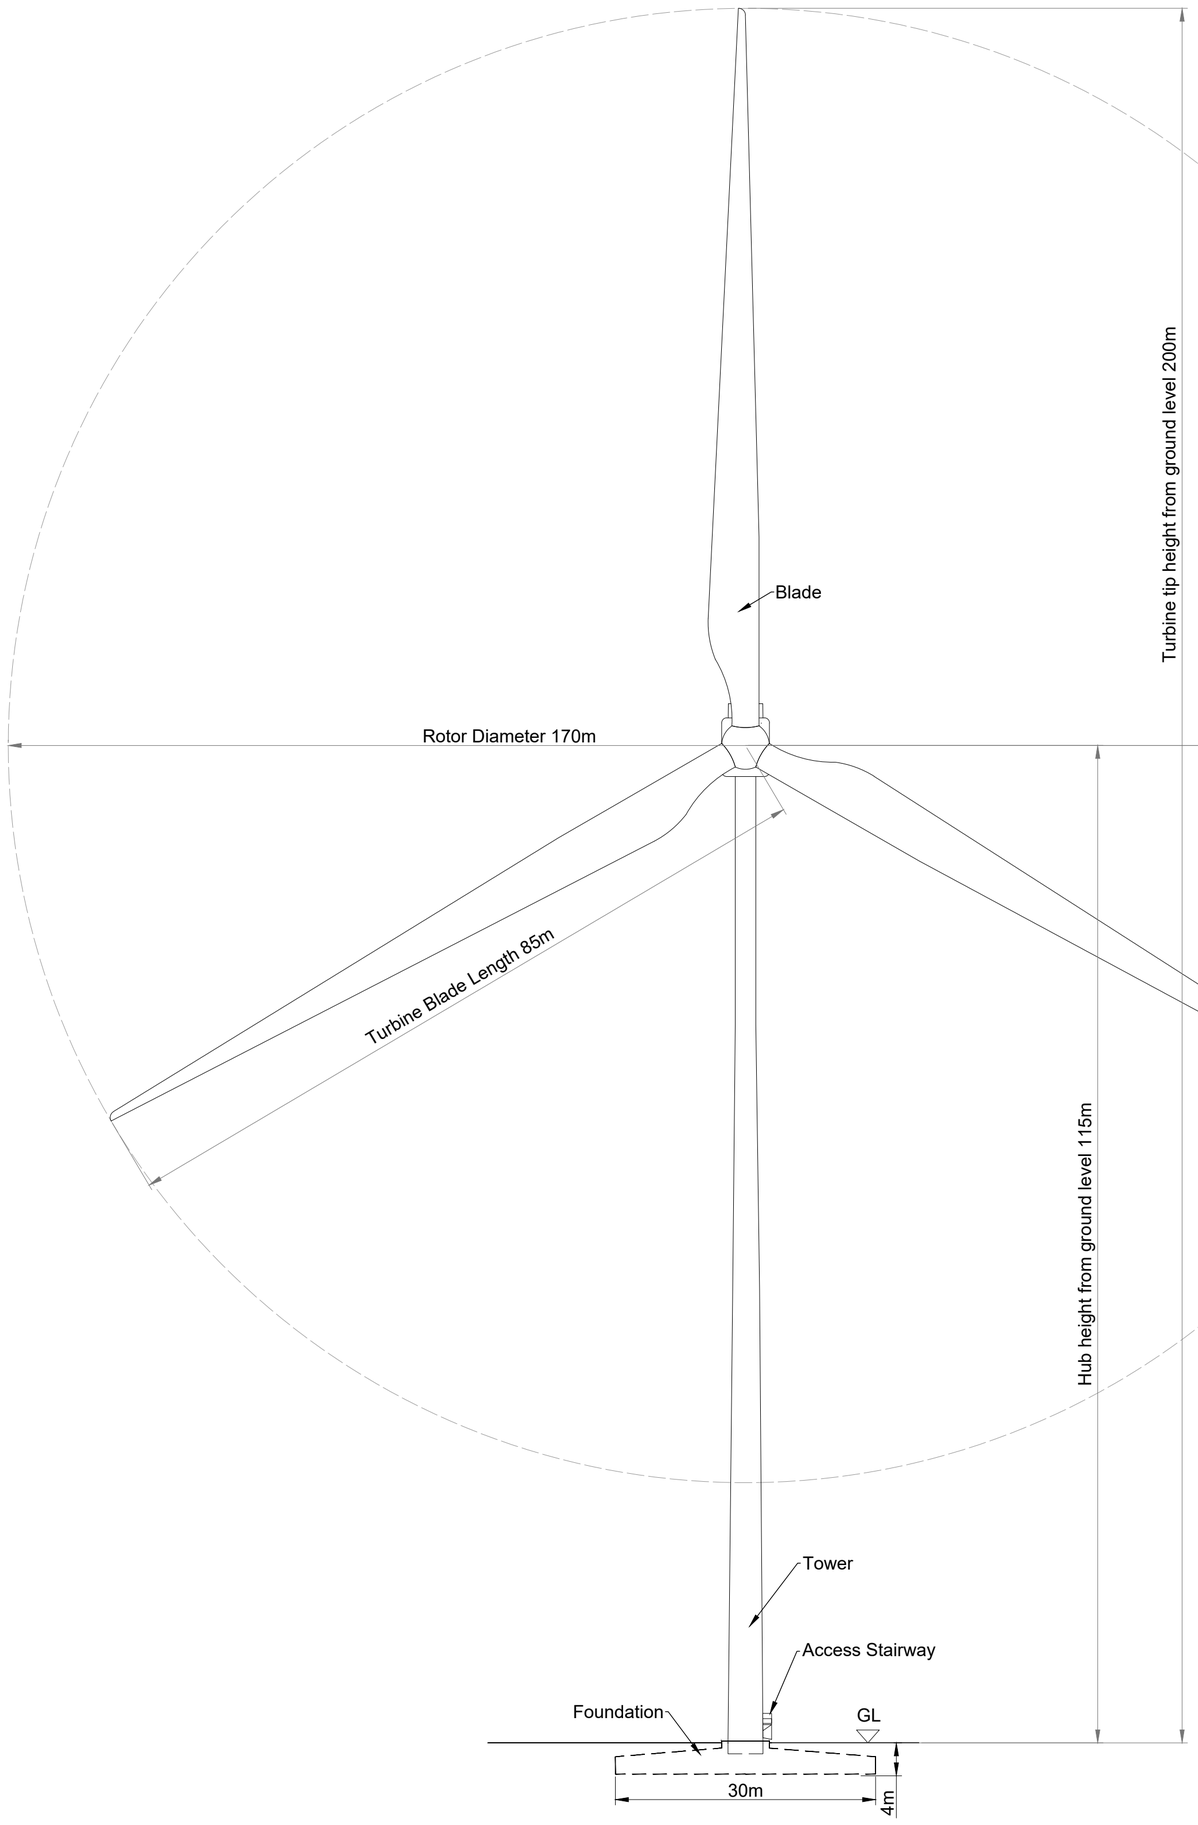



Front/Sectional Elevation

Scale 1:500

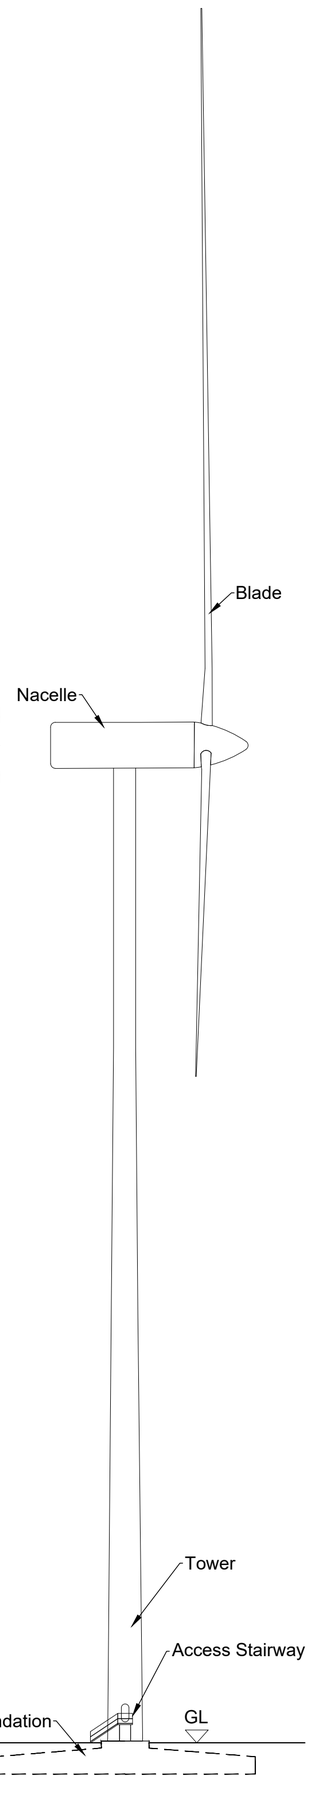

Side/Section Elevation

Scale 1:500

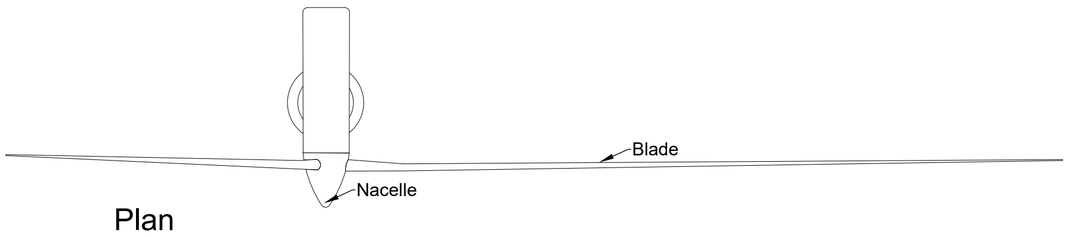

Plan

PROJECT TITLE: Ballydermot Wind Farm, Co. Offaly and Co. Kildare			
DRAWING TITLE: Wind Turbine Elevations and Plan (200m)			
PROJECT No.: 250708		DRAWING No.: 250708-25	SCALE: 1:500 @ A1
DRAWN BY: GO	CHECKED BY: RD	DATE: 23.10.2026	REVISION.: P03

Email: info@www.mkoireland.ie/Website: www.mkoireland.ie