
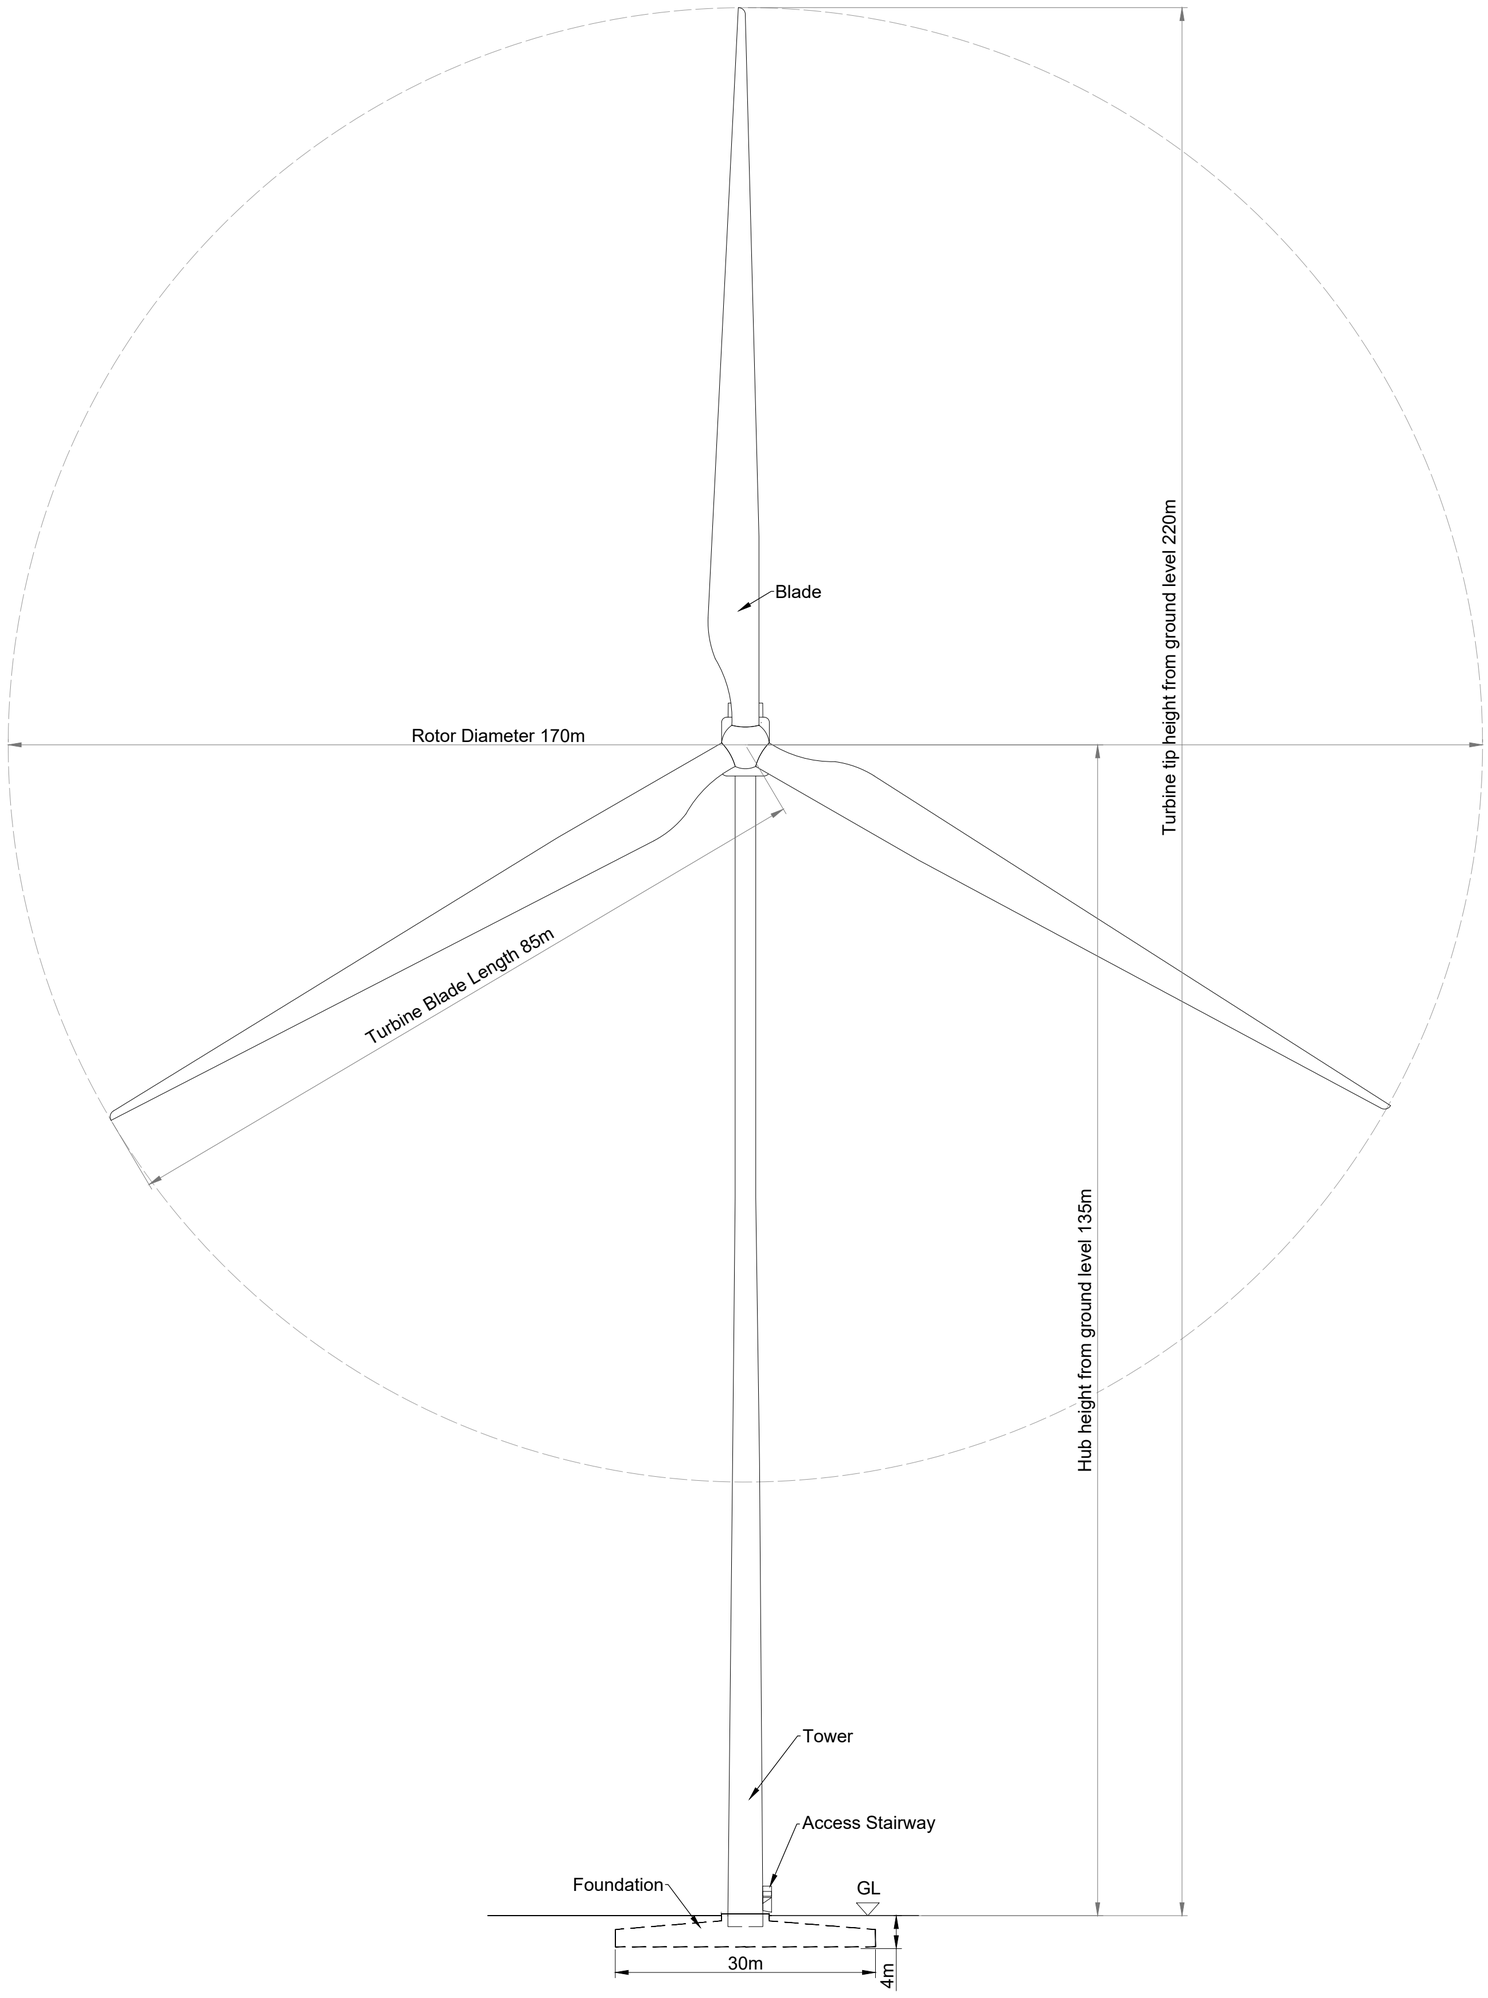



Front/Sectional Elevation

Scale 1:500

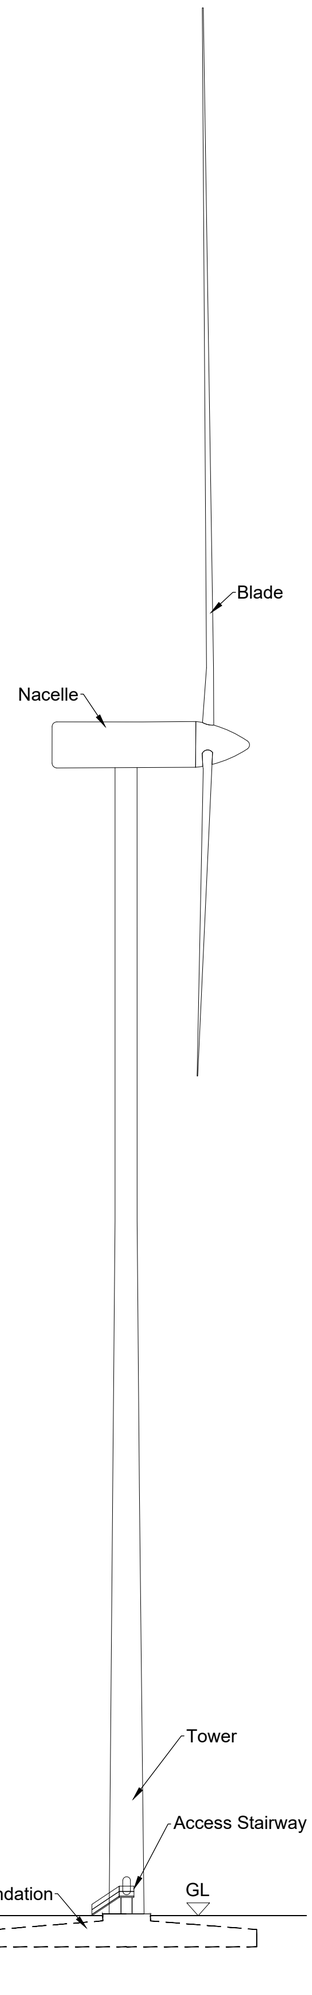

Side/Section Elevation

Scale 1:500

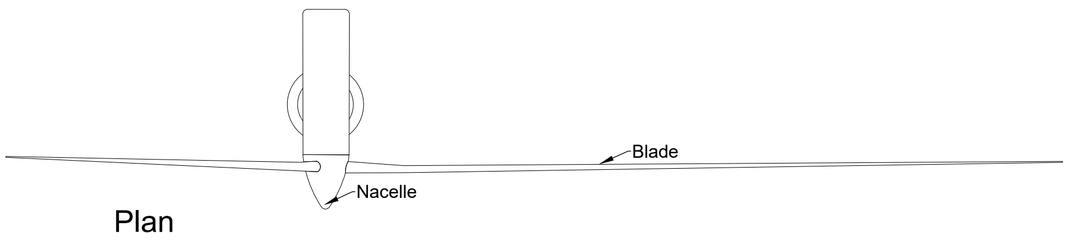

Plan

PROJECT TITLE:
Ballydermot Wind Farm, Co. Offaly and Co. Kildare

DRAWING TITLE:
Wind Turbine Elevations and Plan (220m)

PROJECT No.:	DRAWING No.:	SCALE:
250708	250708-26	1:500 @ A1

DRAWN BY:	CHECKED BY:	DATE:	REVISION.:
GO	RD	23.10.2026	P02

Email: info@www.mkoireland.ie/Website: www.mkoireland.ie