


Bored Foundation

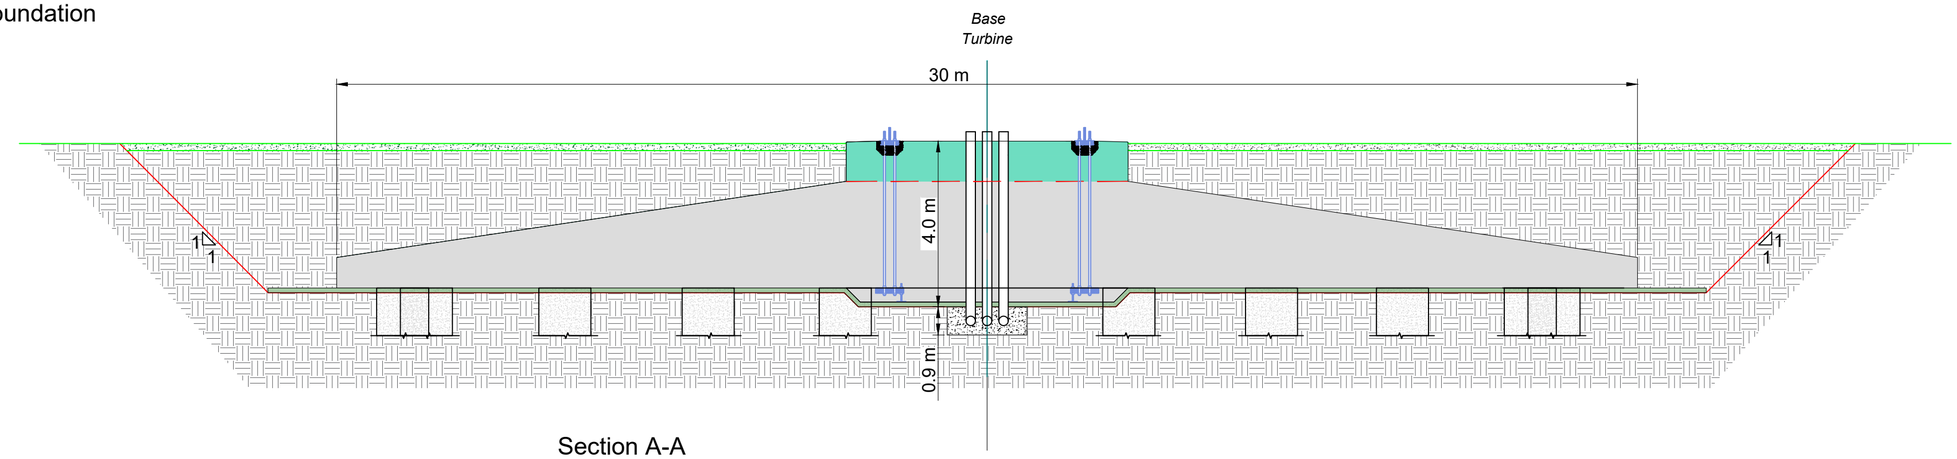

Section A-A
Scale 1:100

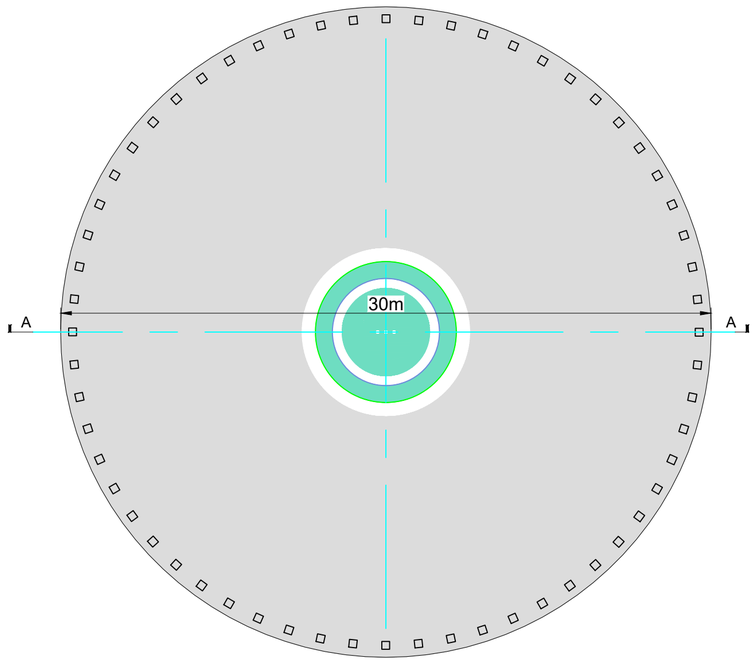


Plan
Scale: 1:200

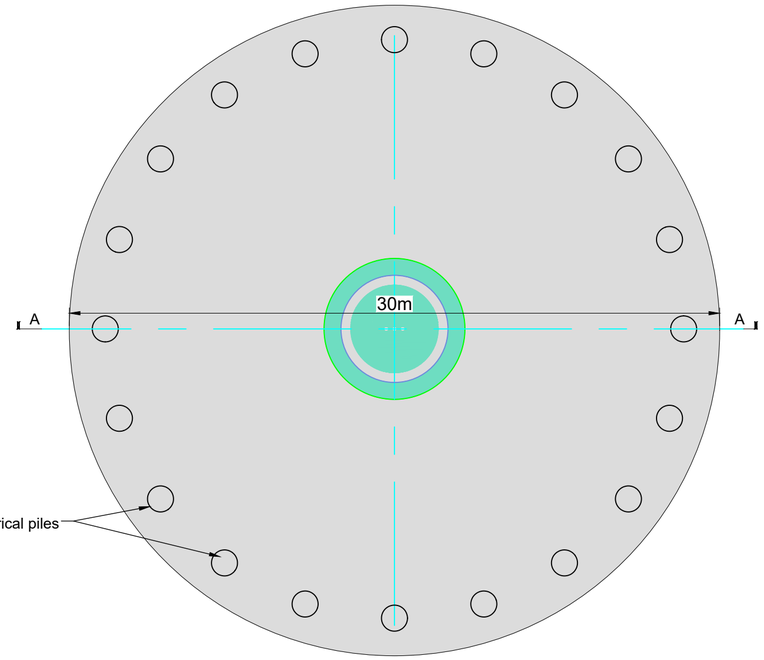

Plan
Scale: 1:200

Piled Foundation

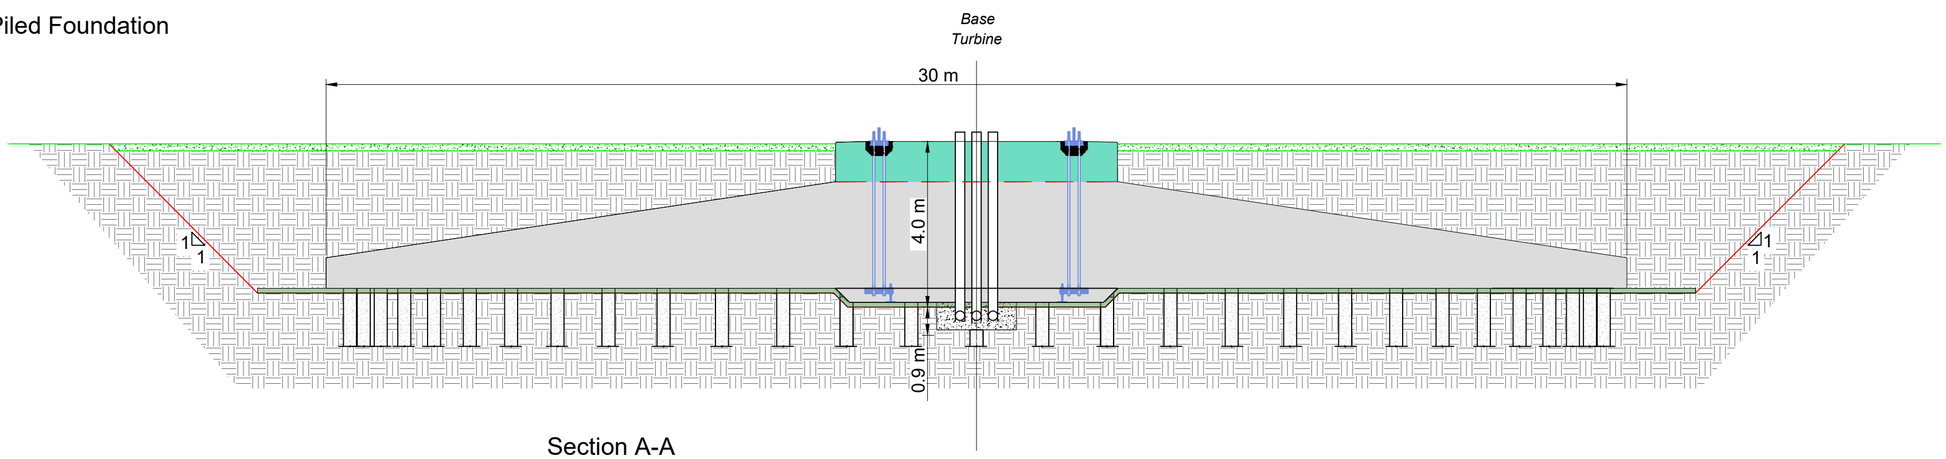

Section A-A
Scale 1:100

PROJECT TITLE:	**Ballydermot Wind Farm, Co. Offaly and Co. Kildare**
DRAWING TITLE:	**Bored & Piled Foundation Details**
PROJECT No.: **250708**	DRAWING No.: **250708-27** / SCALE: **As Shown@ A2**
DRAWN BY: **GO** / CHECKED BY: **RD**	DATE: **23.10.2026** / REVISION.: P03

Email: info@www.mkoireland.ie/Website: www.mkoireland.ie