
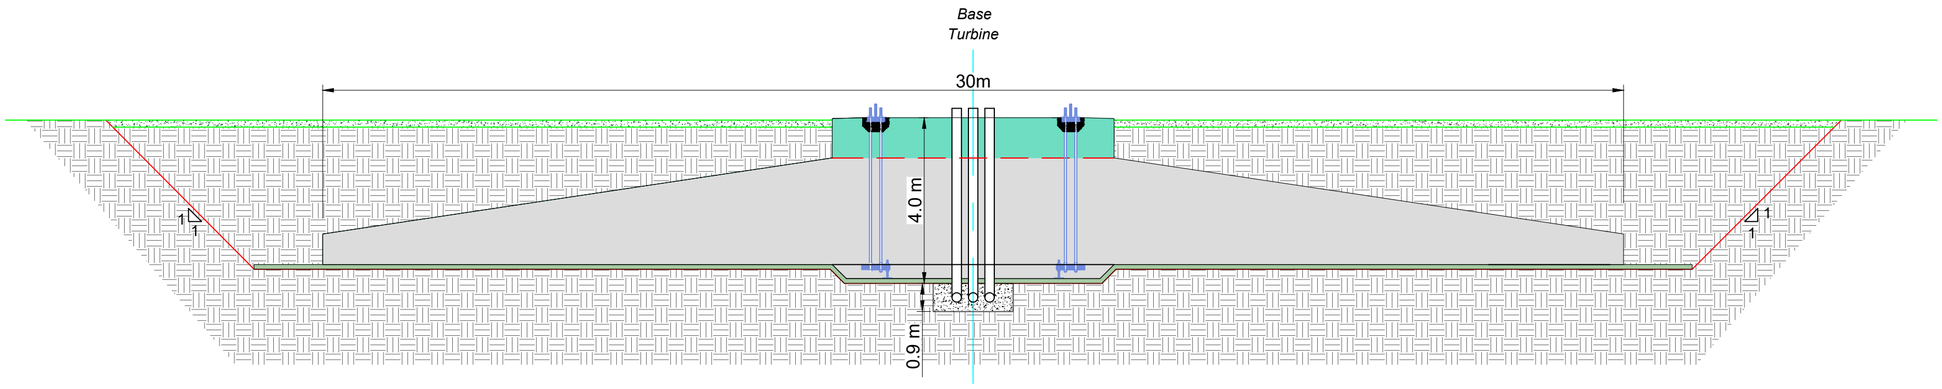


Section A-A
Scale 1:100

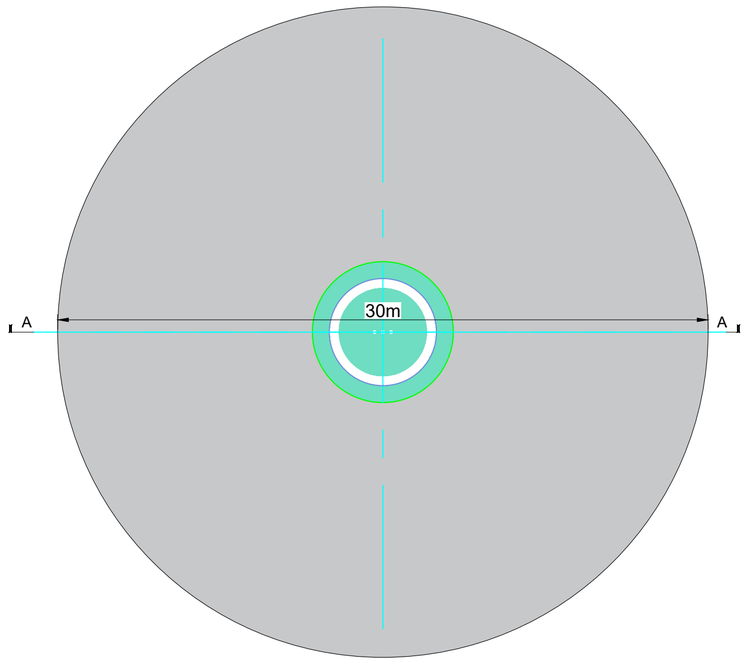

Plan
Scale: 1:200

PROJECT TITLE: **Ballydermot Wind Farm, Co. Offaly and Co. Kildare**			
DRAWING TITLE: **Gravity Foundation Details**			
PROJECT No.: **250708**		DRAWING No.: **250708-28**	SCALE: **As Shown@ A2**
DRAWN BY: **GO**	CHECKED BY: **RD**	DATE: **23.10.2026**	REVISION.: P03

Email: info@www.mkoireland.ie/Website: www.mkoireland.ie