

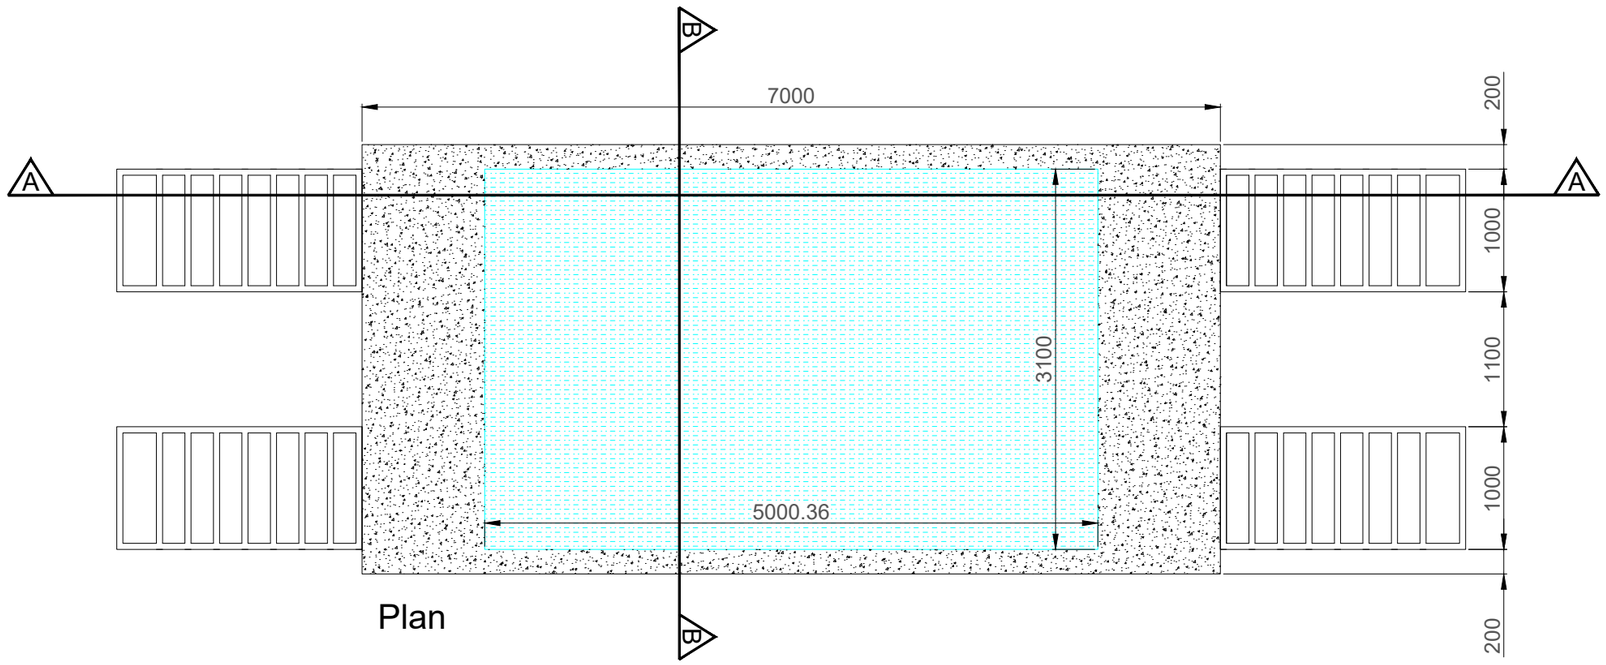


Plan

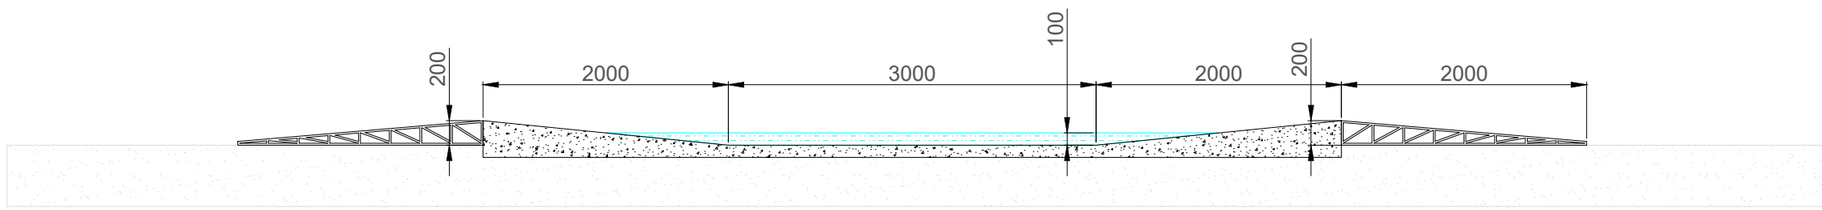

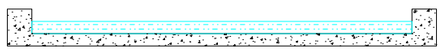

Section B-B

Note:

All dimensions are in millimeter, unless noted otherwise.

All dimensions to be checked on site and any discrepancy to be reported to the engineer.

Figured dimensions only to be used, drawings not to be scaled. If in doubt ask.

For illustration purposes only. Exact size and appearance of unit subject to manufacturer selection.

Wheel washes will be appropriately located at all entrances used during construction of the wind farm

PROJECT TITLE:
Ballydermot Wind Farm, Co. Offaly and Co. Kildare

DRAWING TITLE:
Wheel Wash Detail

PROJECT No.:	DRAWING No.:	SCALE:
250708	**250708-29**	**1:50 @ A3**

DRAWN BY:	CHECKED BY:	DATE:	REVISION.:
GO	**RD**	**23.10.2026**	P03

Email: info@www.mkoireland.ie /Website: www.mkoireland.ie