
Note:

All dimensions are in millimeter, unless noted otherwise.

All dimensions to be checked on site and any discrepancy to be reported to the engineer.

Figured dimensions only to be used, drawings not to be scaled. If in doubt ask.

For illustration purposes only. Exact size and appearance of unit subject to manufacturer selection.

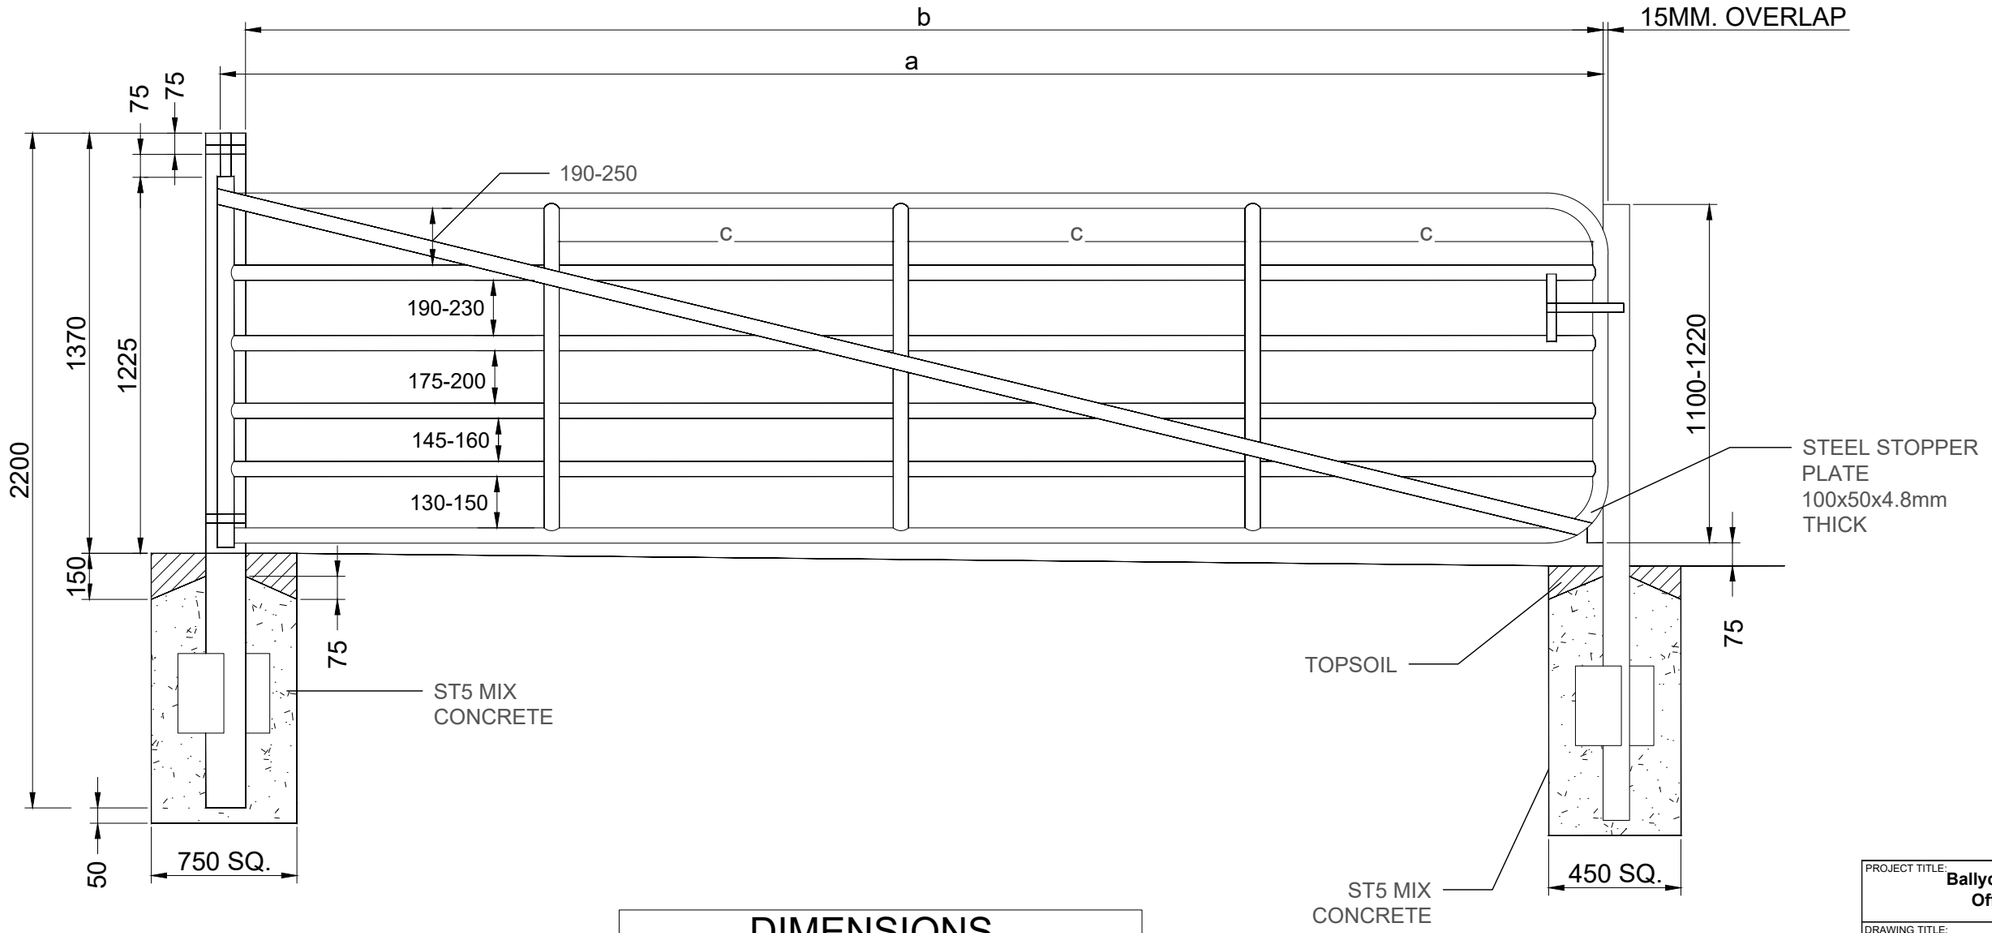

DIMENSIONS			
	a	b	c
GATE TYPE 1	3050	2955	705
GATE TYPE 2	4000	3905	945
GATE TYPE 3	4800	4705	1144

PROJECT TITLE: **Ballydermot Wind Farm, Co. Offaly and Co. Kildare**

DRAWING TITLE: **Security Gate Detail**

PROJECT No.:	DRAWING No.:	SCALE:
250708	250708-31	1: 20 @ A3

DRAWN BY:	CHECKED BY:	DATE:	REVISION.:
GO	RD	23.10.2026	P03

Email: info@www.mkoireland.ie /Website: www.mkoireland.ie