
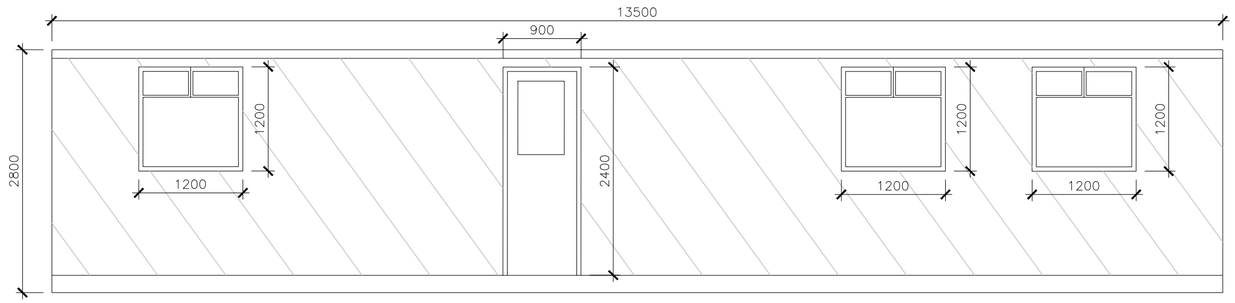


Elevation A

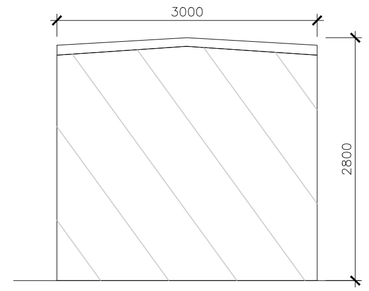

Elevation B


Note:

All dimensions are in millimeter, unless noted otherwise.


All dimensions to be checked on site and any discrepancy to be reported to the engineer.

Figured dimensions only to be used, drawings not to be scaled. If in doubt ask.


For illustration purposes only. Exact size and appearance of unit subject to manufacturer selection.

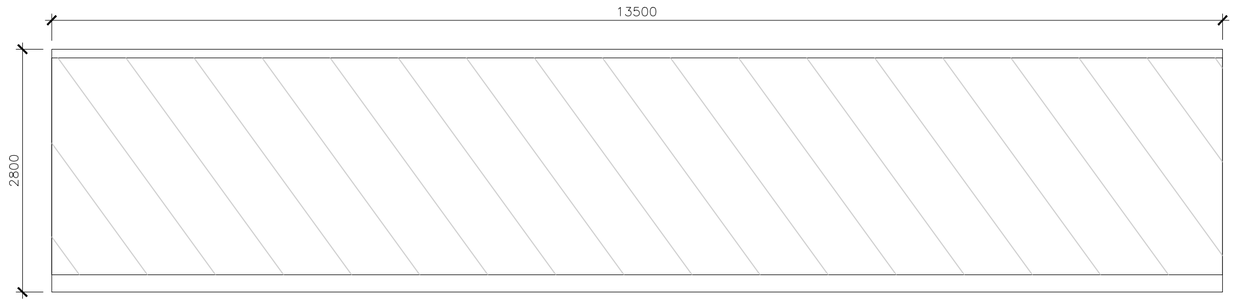


Elevation C

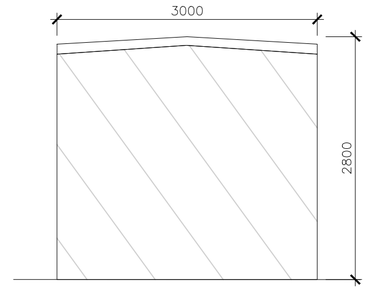

Elevation D

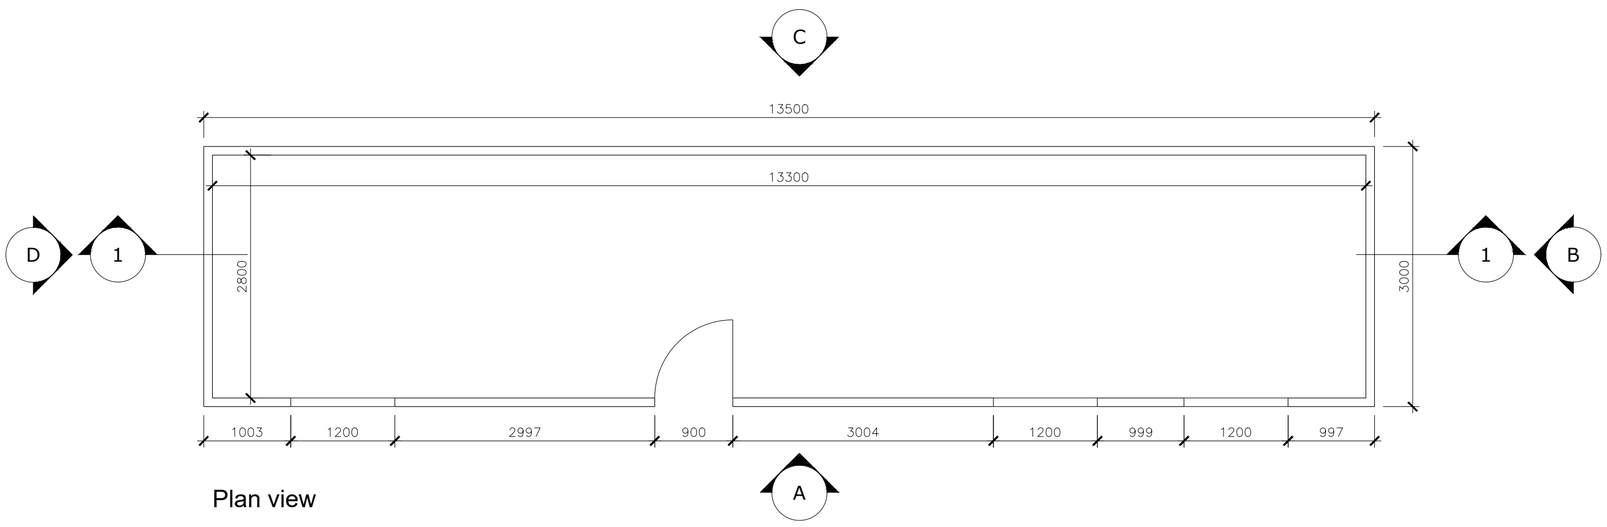

Plan view

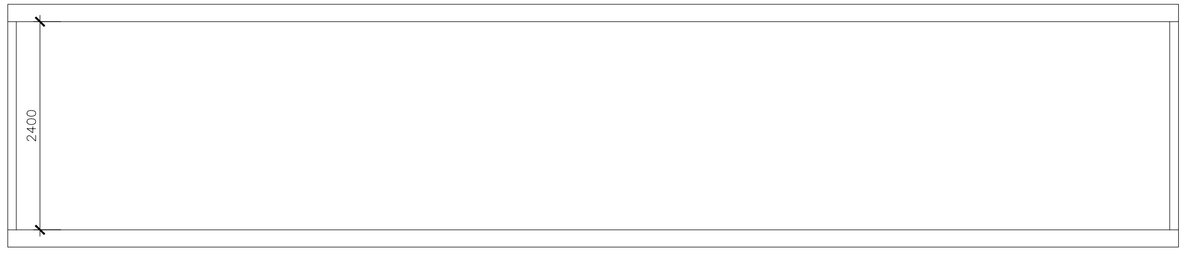

Section 1-1

PROJECT TITLE: Ballydermot Wind Farm, Co. Offaly and Co. Kildare			
DRAWING TITLE: Site Office & Staff Facilities Detail			
PROJECT No.: 250708		DRAWING No.: 250708-33	SCALE: 1:50 @ A2
DRAWN BY: GO	CHECKED BY: RD	DATE: 23.10.2026	REVISION.: P03

Email: info@www.mkoireland.ie/Website: www.mkoireland.ie