

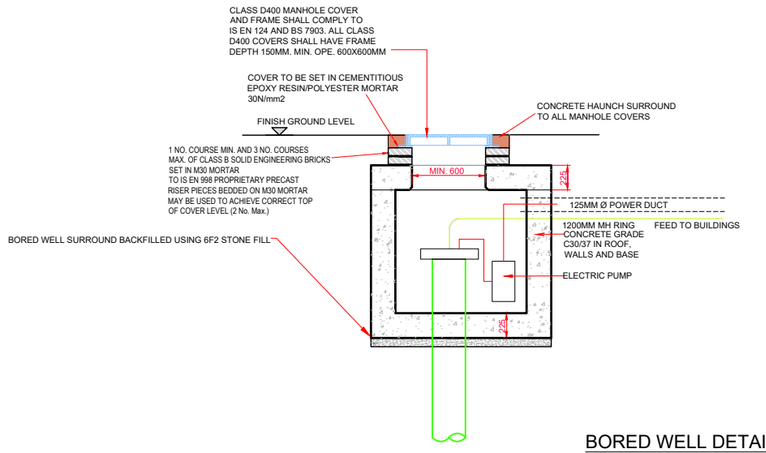



BORED WELL DETAIL
Scale: 1:50

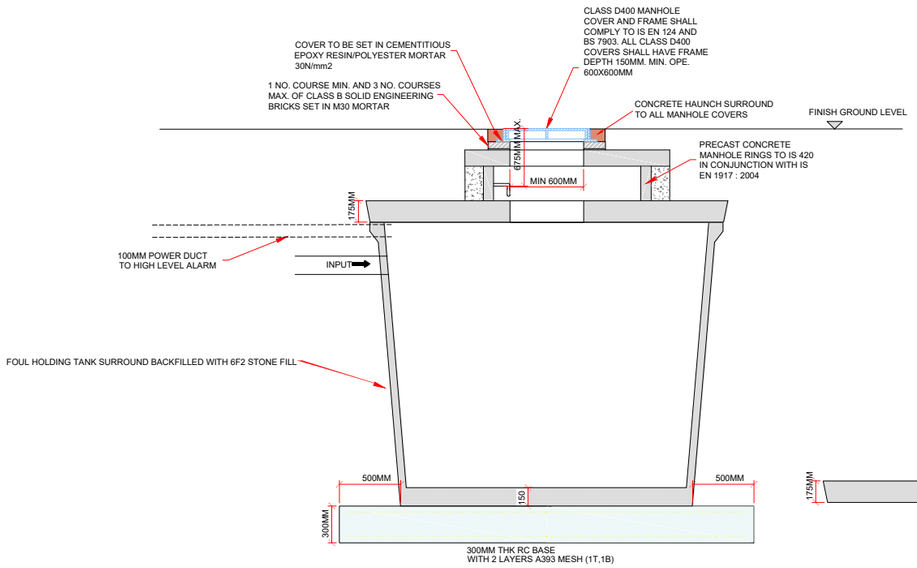


TANK VERTICAL SECTION
Scale: 1:50

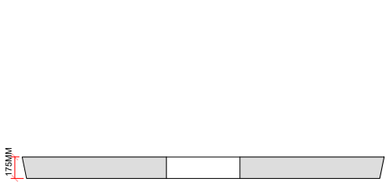


LID SECTION
Scale: 1:50

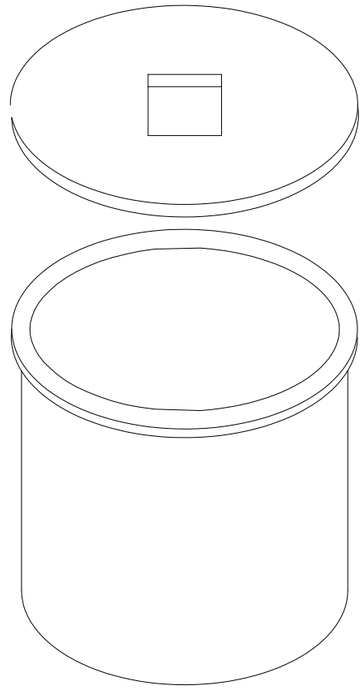

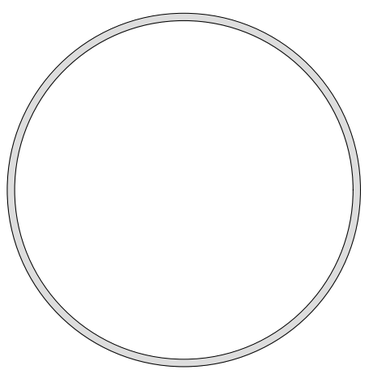

TANK TOP PLAN
Scale: 1:50

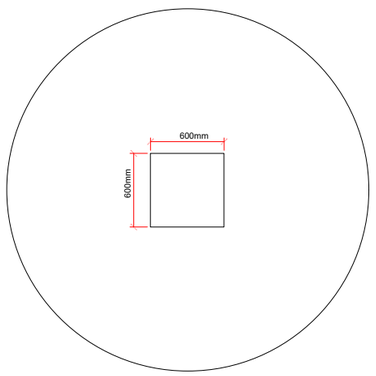

LID TOP PLAN

FOUL SEWER HOLDING TANK
(Volume 5m³)
Scale: 1:50

PROJECT TITLE:
Ballydermot Wind Farm, Co. Offaly and Co. Kildare

DRAWING TITLE:
Foul Holding Tank & Bored Well Details

PROJECT No.:	DRAWING No.:	SCALE:
250708	250708-38	1:50 @ A3

DRAWN BY:	CHECKED BY:	DATE:	REVISION.:
GO	RD	23.10.2026	P03

Email: info@www.mkoireland.ie /Website: www.mkoireland.ie