
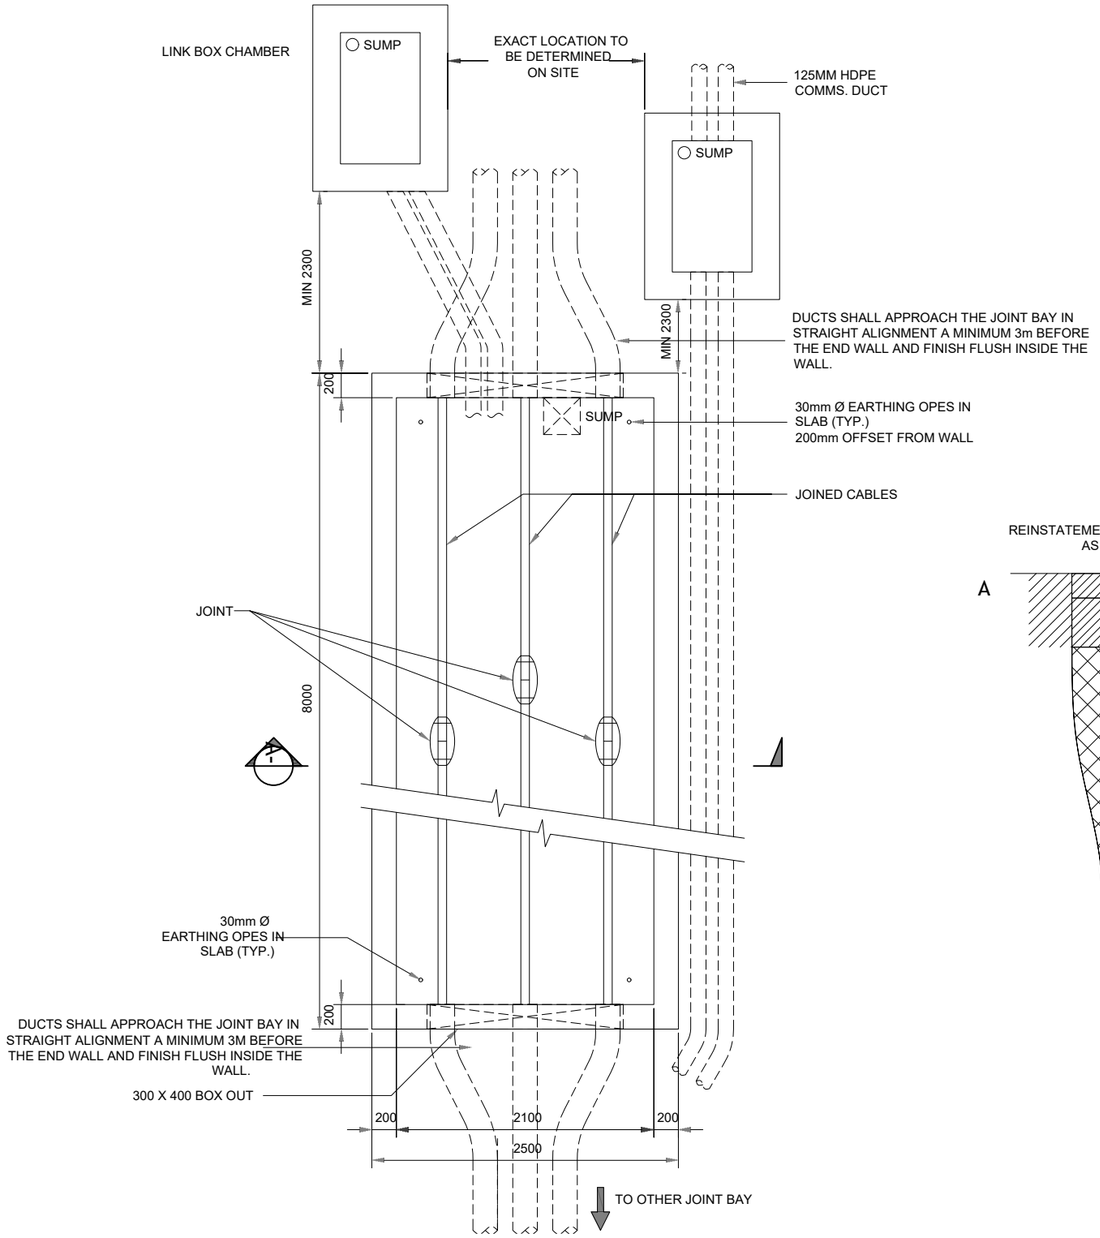


TYPICAL PLAN OF JOINT BAY IN ROAD
SCALE 1:50

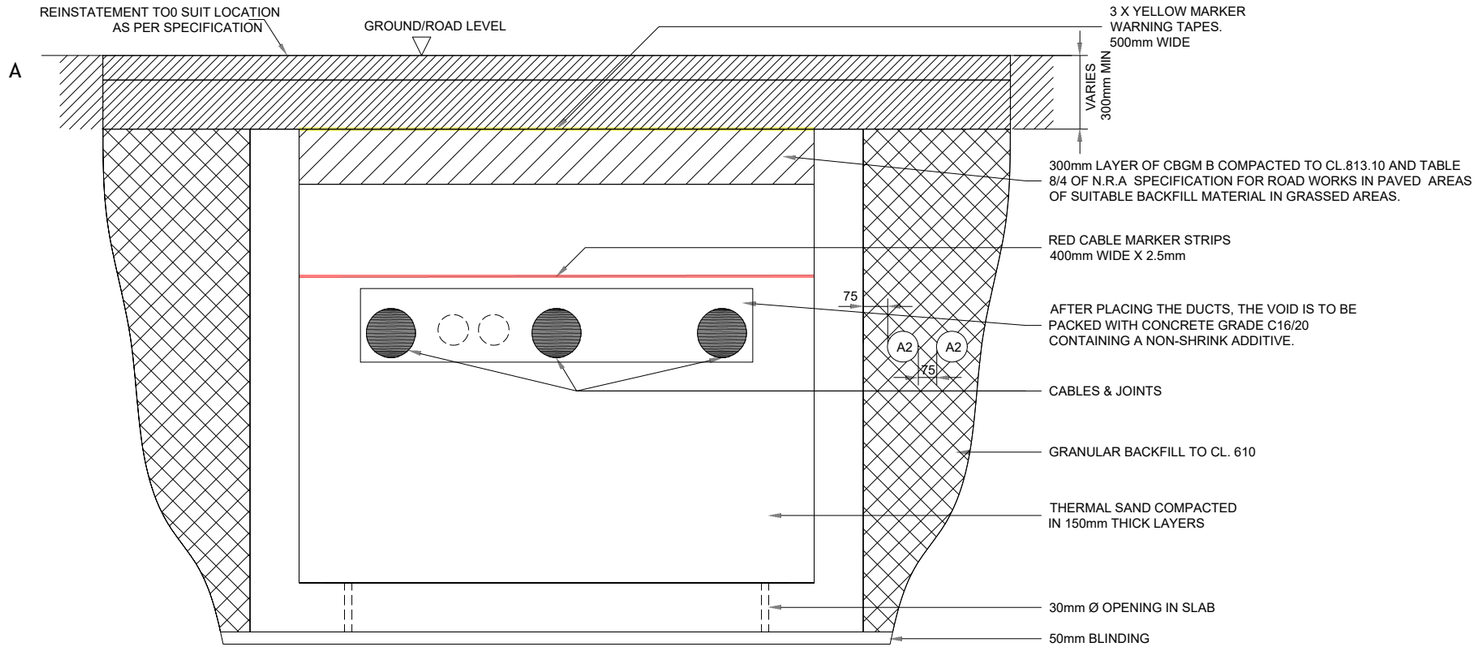

SECTION A
SCALE 1:25

A2 = 125mm Ø HDPE DUCT (COMMS)

GENERAL NOTES

1. ALL DRAWING TO BE READ IN CONJUNCTION WITH THE RELEVANT EIRGRID FUNCTIONAL SPECIFICATIONS. ANY DISCREPANCIES ARE TO BE NOTED IN WRITING TO EIRGRID IMMEDIATELY.
2. ALL DIMENSIONS ARE IN mm.
3. DO NOT SCALE DIMENSIONS
4. THE COMPACTION OF BACKFILL MATERIAL AROUND CABLES SHALL BE CARRIED OUT BY HAND.
5. THE CONTRACTOR SHALL PROVIDE TEST CERTIFICATES CONFIRMING THAT THE THERMAL RESITIVITY OF THE THERMAL SAND IS A MAXIMUM OF 2.7K.m/W.

PROJECT TITLE:
Ballydermot Wind Farm, Co. Offaly and Co. Kildare

DRAWING TITLE:
Joint Bay Detail

PROJECT No.:	DRAWING No.:	SCALE:
250708	**250708-40**	**As Shown@ A3**

DRAWN BY:	CHECKED BY:	DATE:	REVISION.:
GO	**RD**	**23.10.2026**	P03

Email: info@www.mkoireland.ie /Website: www.mkoireland.ie