Note:


All dimensions are in metres, unless noted otherwise.

All dimensions to be checked on site and any discrepancy to be reported to the engineer.

Figured dimensions only to be used, drawings not to be scaled. If in doubt ask.

For illustration purposes only. Exact size and appearance of unit subject to manufacturer selection.

Equine track is the same as the amenity track

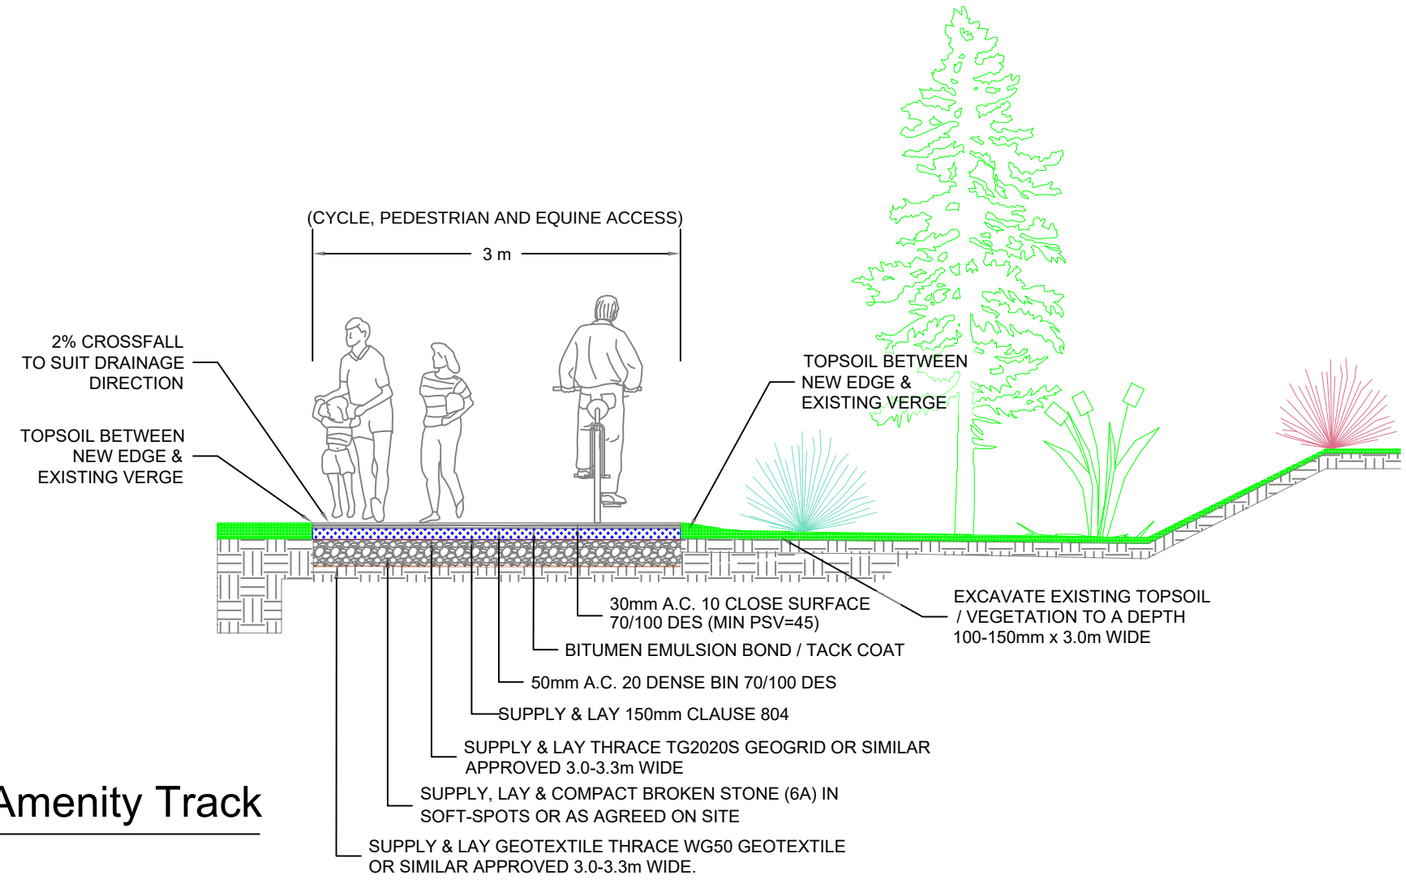

Proposed Dedicated Amenity Track

SCALE 1:50



Proposed Dedicated Amenity Boardwalk

SCALE 1:50

PROJECT TITLE:
Ballydermot Wind Farm, Co. Offaly and Co. Kildare

DRAWING TITLE:
Proposed Amenity Details

PROJECT No.:	DRAWING No.:	SCALE:
250708	250708-41	1:50 @ A3

DRAWN BY:	CHECKED BY:	DATE:	REVISION.:
GO	RD	23.10.2026	P03

Email: info@www.mkoireland.ie /Website: www.mkoireland.ie