
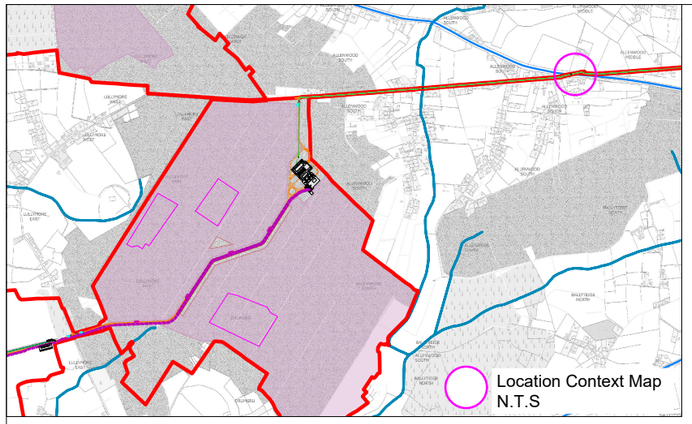


Notes:

1. DRAWING FOR PLANNING PURPOSES ONLY
2. DRAWINGS ARE NOT TO BE SCALED. USE FIGURED DIMENSIONS ONLY

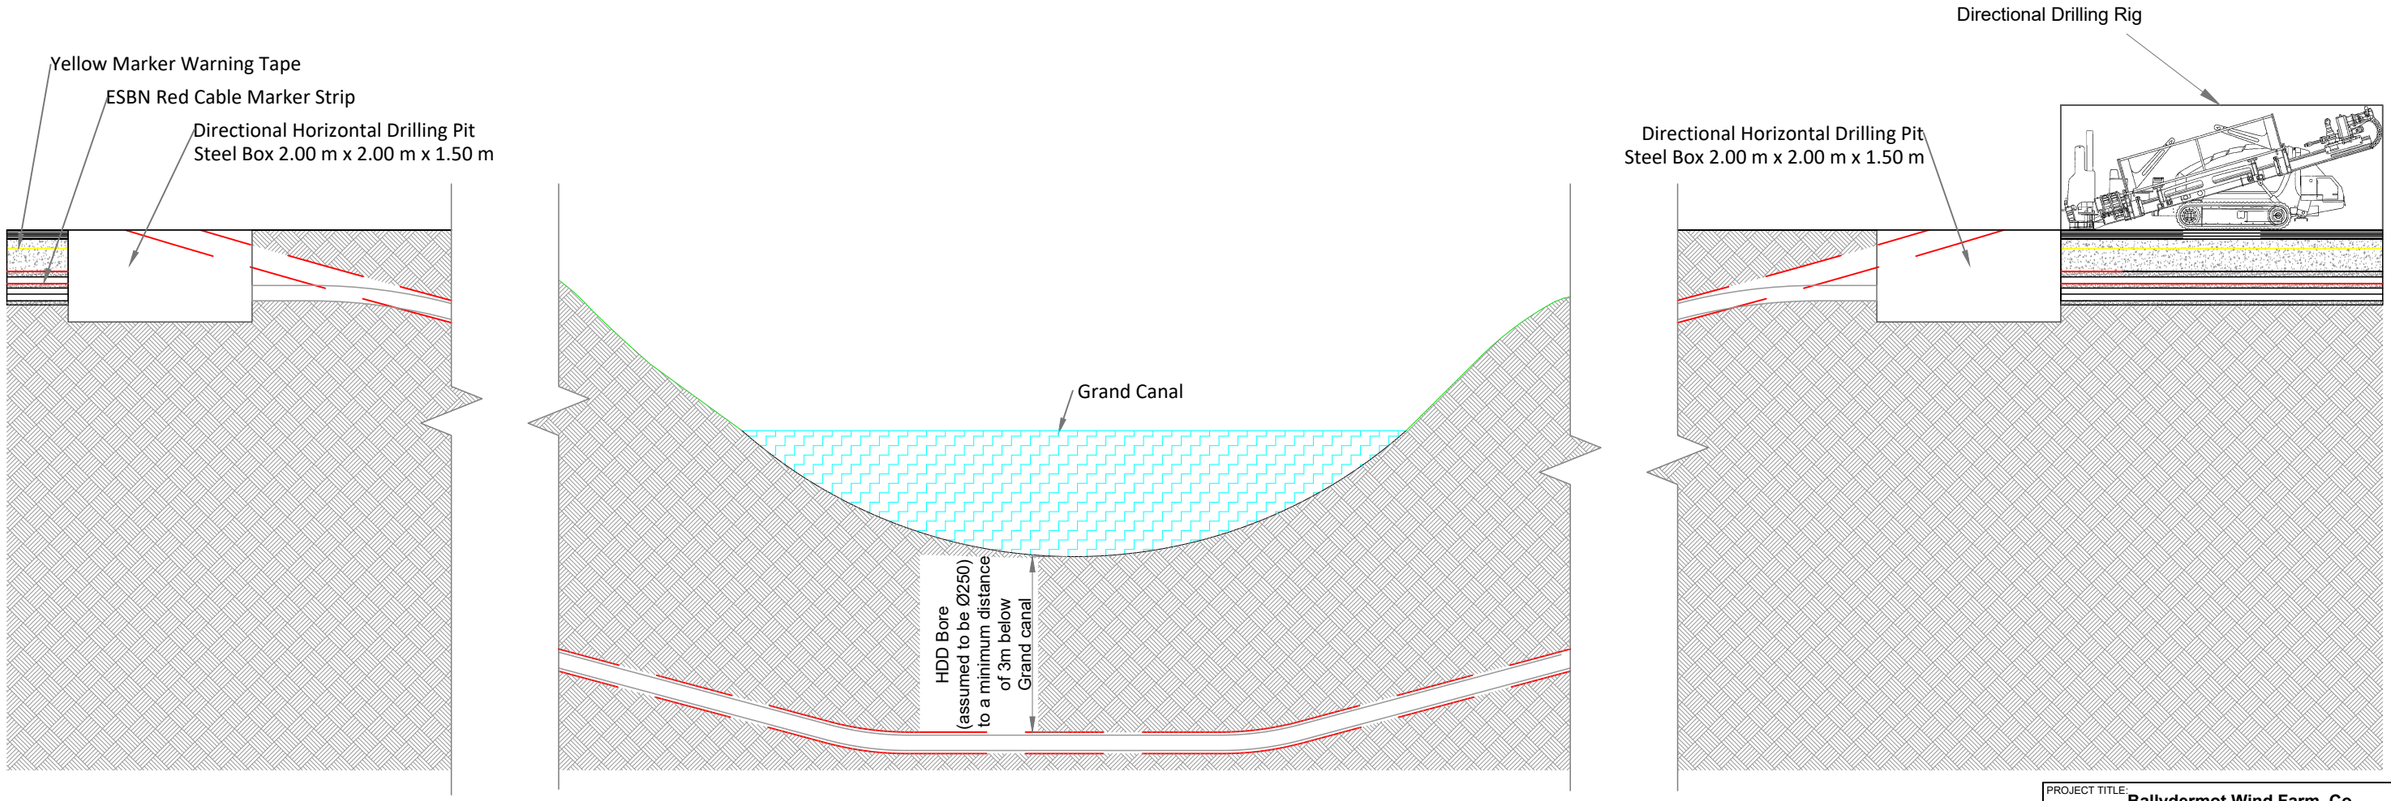

Longitudinal Section

SCALE N.T.S

PROJECT TITLE:
Ballydermot Wind Farm, Co. Offaly and Co. Kildare

DRAWING TITLE:
220kV Grid Connection HDD Crossing

PROJECT No.:	DRAWING No.:	SCALE:
250708	250708-45	N.T.S @ A3

DRAWN BY:	CHECKED BY:	DATE:	REVISION.:
GO	RD	27.10.2026	P03

Email: info@www.mkoireland.ie /Website: www.mkoireland.ie