

Notes:

1. MEASUREMENTS SHOWN ARE IN MM, UNLESS INDICATED OTHERWISE
2. DRAWING FOR PLANNING PURPOSES ONLY
3. DRAWINGS ARE NOT TO BE SCALED. USE FIGURED DIMENSIONS ONLY

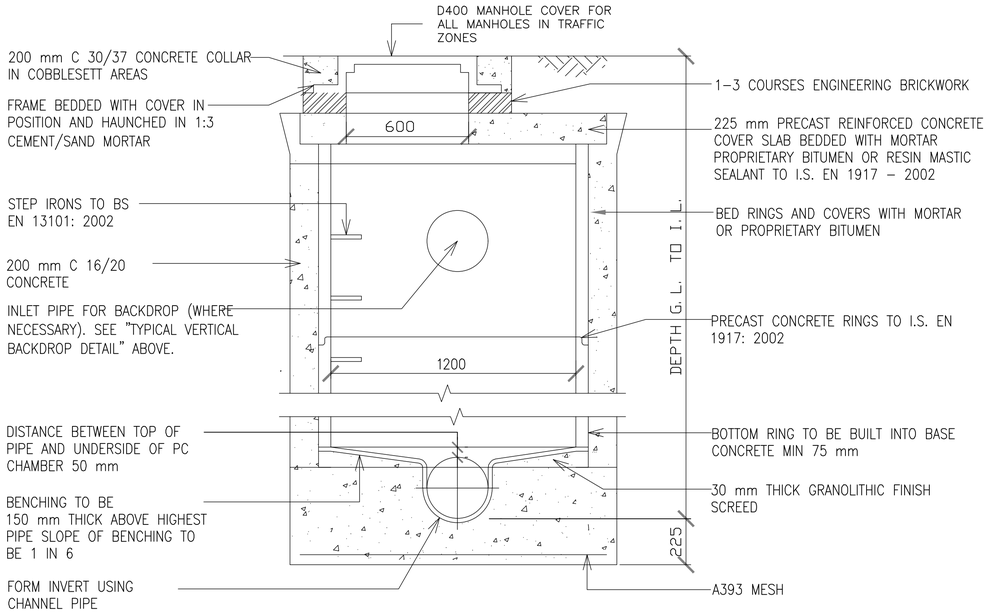


		PIPE DIAMETER						
	DEPTH GL. TO I.L.	150	225	300	375	450	600	900
A	0–1m	1050	1050	1050	1350	1350	1500	1800
B	1–3m	1200	1200	1200	1350	1350	1500	1800

TYPICAL PRECAST RING MANHOLE SCALE 1:15

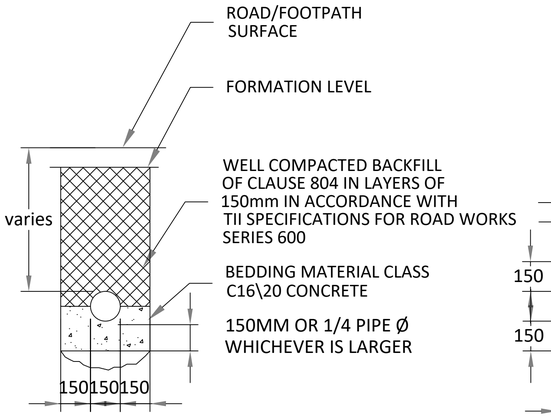


If depth of cover>1.2m

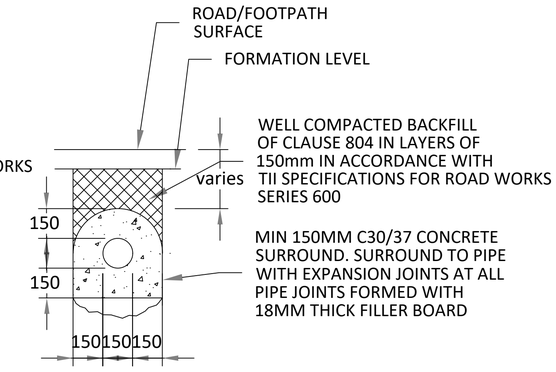

If depth of cover<1.2m

ROAD & PATH PIPE BEDDING DETAILS N.T.S

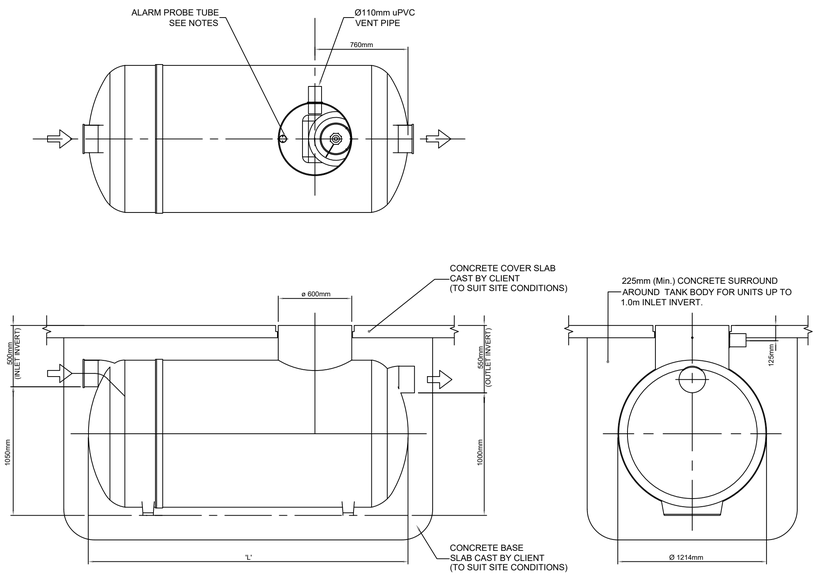

FULL RETENTION SEPARATORS

SCALE 1:25

PROJECT TITLE: Ballydermot Wind Farm, Co. Offaly and Co. Kildare

DRAWING TITLE: Substation Drainage and Foul Water Sheet No 1 of 2

PROJECT No.:	DRAWING No.:	SCALE:
250708	250708-46	As Shown@ A1

DRAWN BY:	CHECKED BY:	DATE:	REVISION:
GO	RD	27.10.2026	P03

MKO
Email: info@www.mkoireland.ie/Website: www.mkoireland.ie