

Notes:


1. MEASUREMENTS SHOWN ARE IN MM, UNLESS INDICATED OTHERWISE
2. DRAWING FOR PLANNING PURPOSES ONLY
3. DRAWINGS ARE NOT TO BE SCALED. USE FIGURED DIMENSIONS ONLY

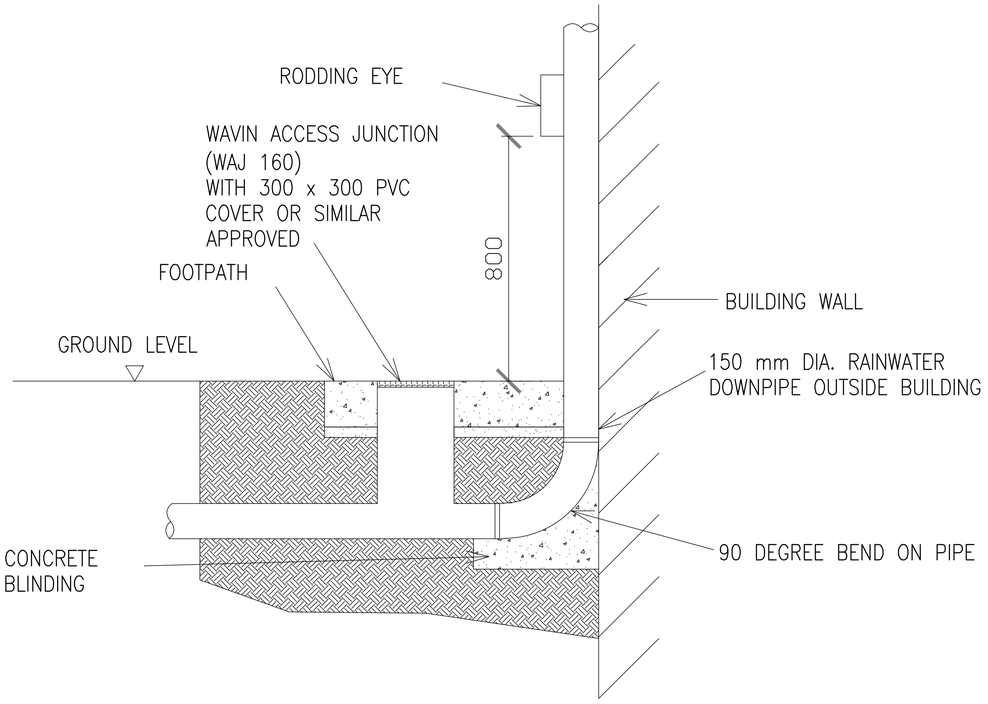


TYPICAL RAINWATER DOWNPIPE DETAIL SCALE 1:10

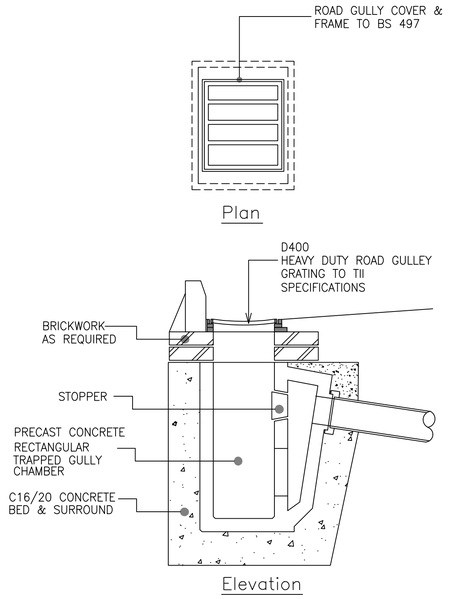

TYPICAL ROAD GULLY DETAIL SCALE N.T.S

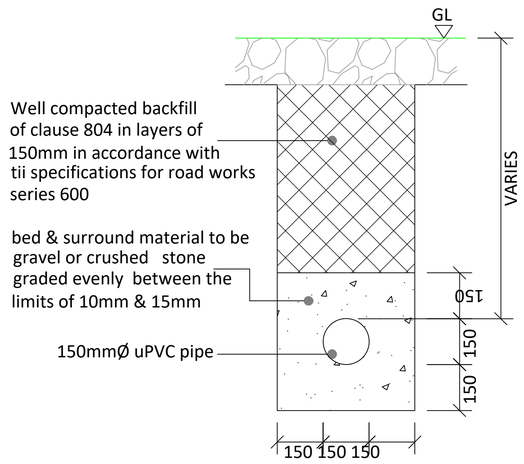

TYPICAL SECTION THROUGH FOUL/SURFACE WATER SEWER SCALE 1:10

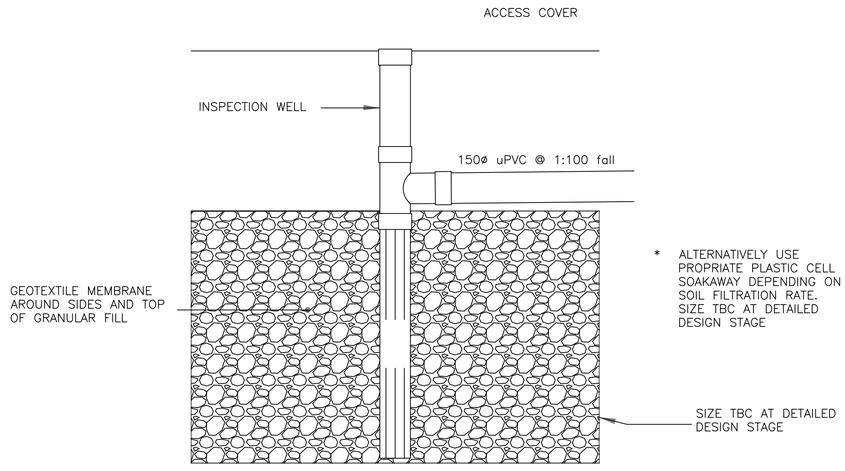

TYPICAL SOAKAWAY DETAIL SCALE N.T.S

PROJECT TITLE: Ballydermot Wind Farm, Co. Offaly and Co. Kildare

DRAWING TITLE: Substation Drainage and Foul Water Sheet No 2 of 2

PROJECT No:	DRAWING No:	SCALE:
250708	250708-47	As Shown@ A1

DRAWN BY:	CHECKED BY:	DATE:	REVISION:
GO	RD	23.10.2026	P03

Email: info@www.mkoireland.ie/Website: www.mkoireland.ie