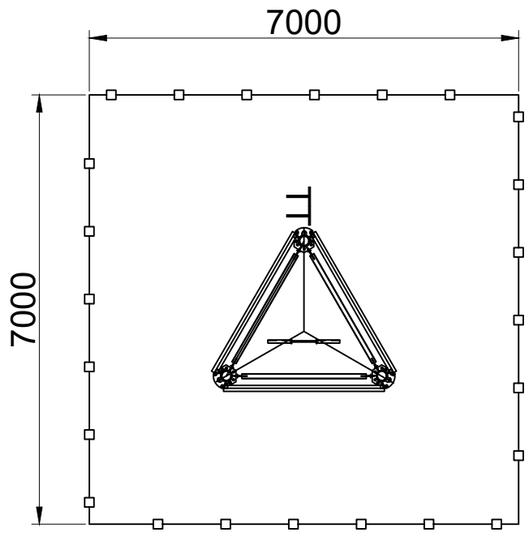
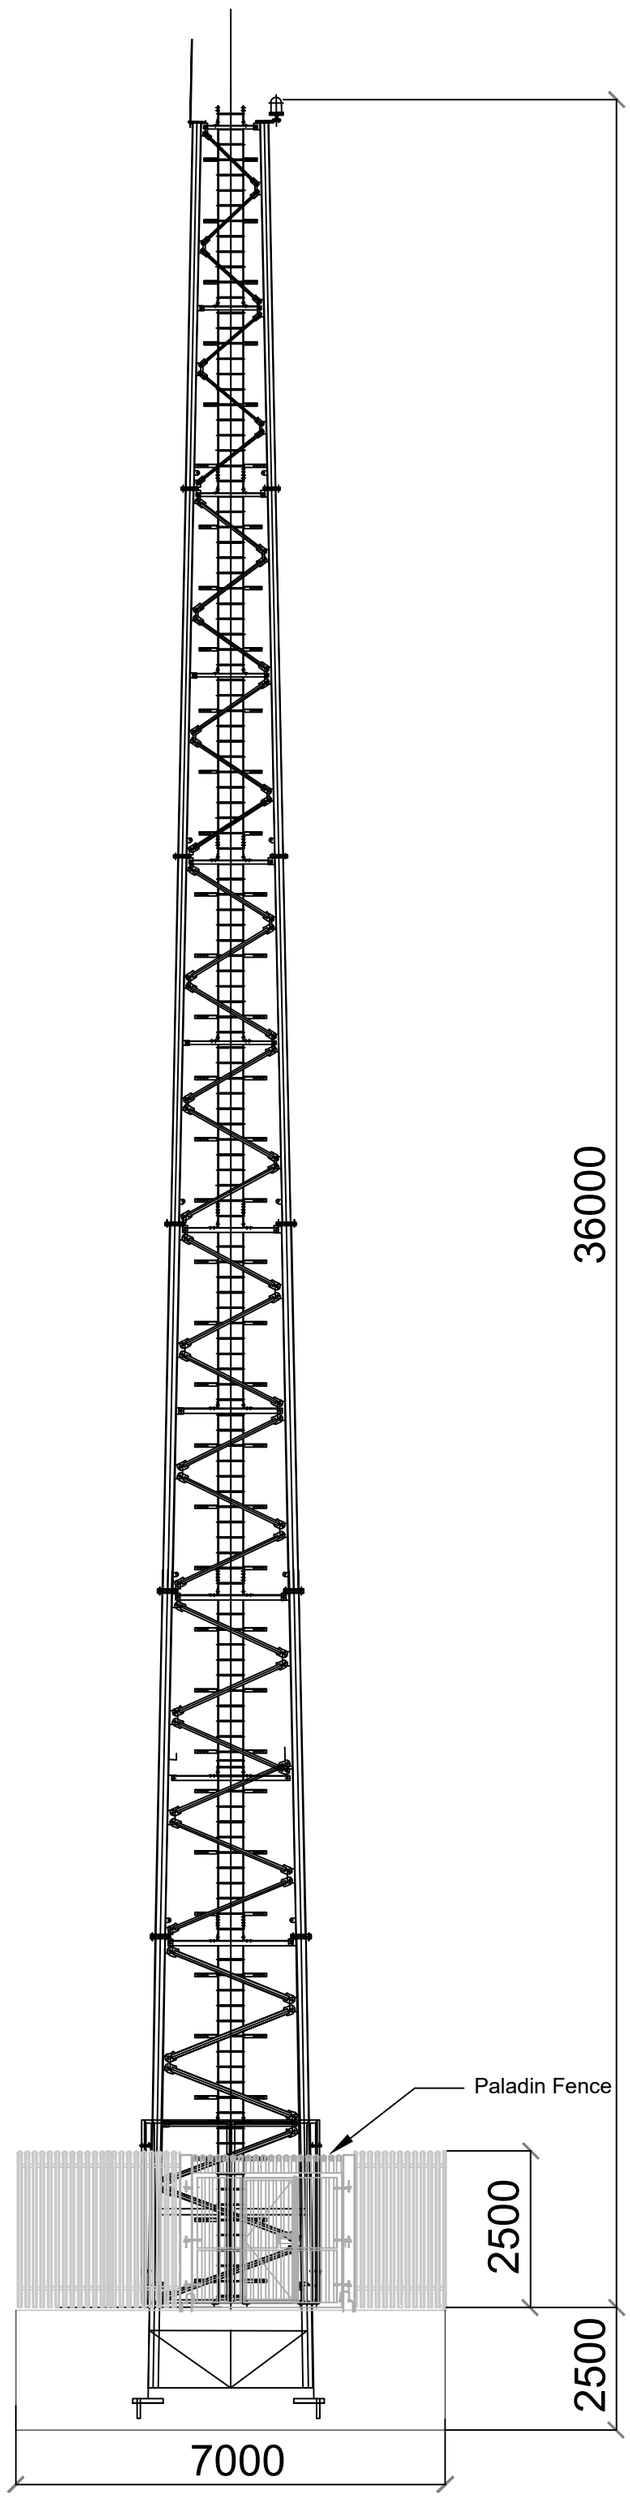
SEE NOTE 5 FOR COMPOUND LEVELS



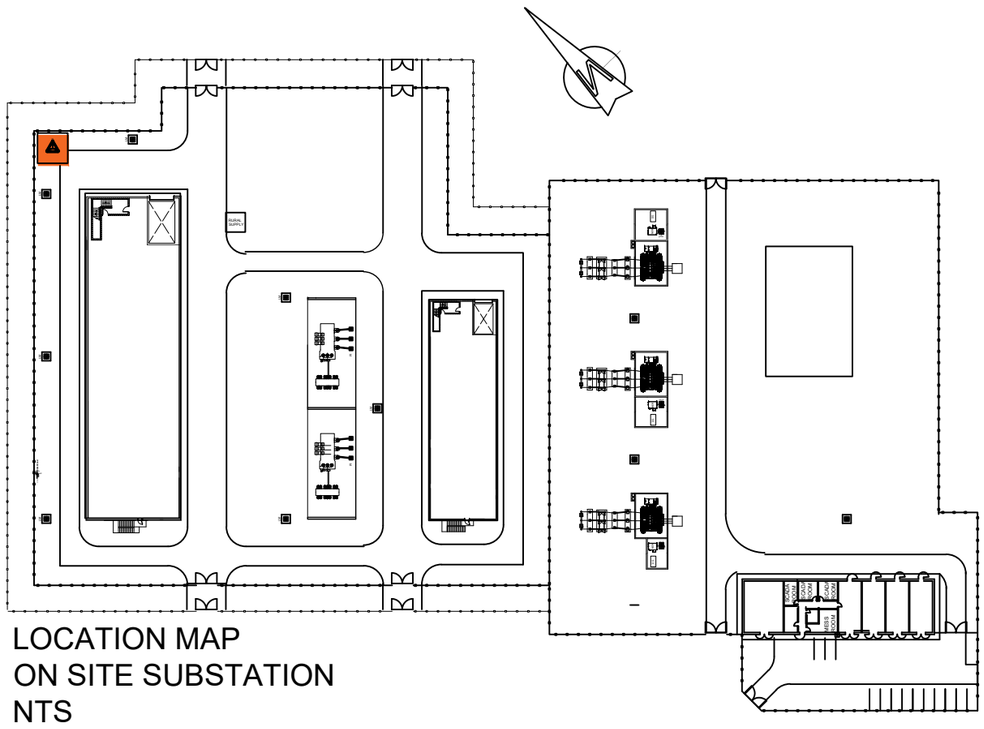

TELCOM TOWER COMPOUND
SCALE 1:100



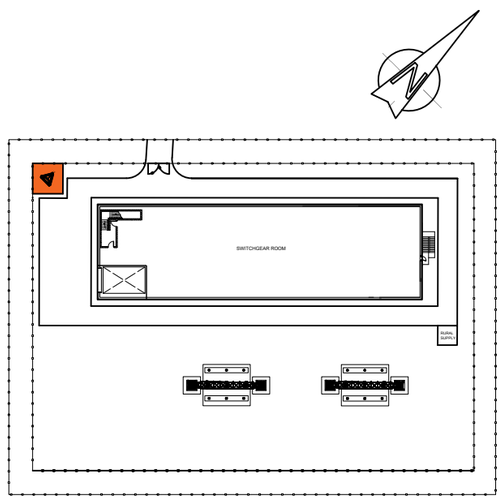

TELCOM TOWER STRUCTURE VIEW
SCALE 1:100

NOTES:

1. ALL DIMENSIONS NOTED ARE IN MM
2. DRAWING IS FOR PLANNING PURPOSES ONLY
3. EQUIPMENT/STRUCTURE DETAILS ARE INDICATIVE AND WILL BE FINALISED DURING DETAILED DESIGN
4. DETAILED DESIGN SHALL BE CARRIED OUT IN LINE WITH SYSTEM OPERATOR AND ASSET OWNER SPECIFICATIONS
5. LEVELS OF COMPOUND AT ON SITE SUBSTATION 74M & 87M AT OFF SITE SUBSTATION



LOCATION MAP
ON SITE SUBSTATION
NTS




LOCATION MAP
OFF SITE SUBSTATION
NTS

| | | | |
|---|---|---|---|
| PROJECT TITLE: **Ballydermot Wind Farm, Co. Offaly and Co. Kildare** | | | |
| DRAWING TITLE: **Telecommunication Tower - Substation Compound** | | | |
| PROJECT No.: **250708** | DRAWING No.: **250708-49** | SCALE: **1:100 @ A2** | |
| DRAWN BY: **GO** | CHECKED BY: **RD** | DATE: **23.10.2026** | REVISION.: P03 |

Email: info@www.mkoireland.ie/Website: www.mkoireland.ie